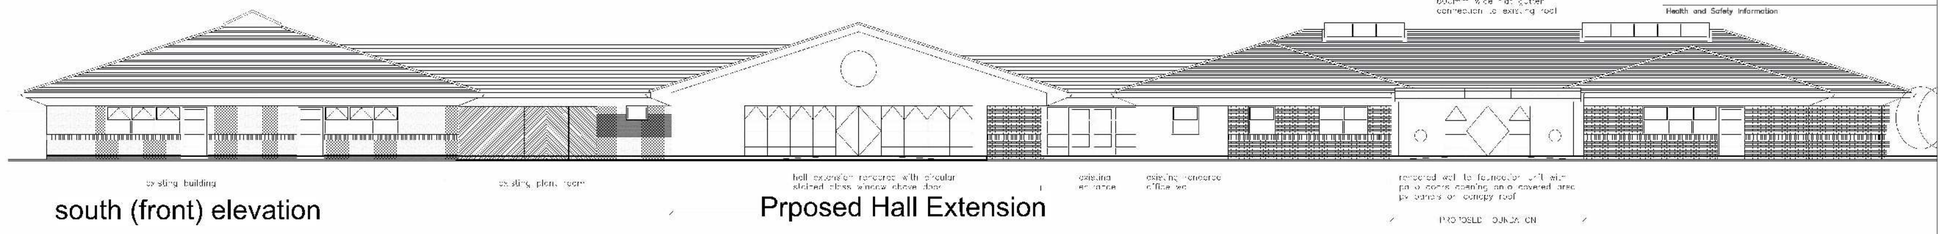

south (front) elevation

Prposed Hall Extension

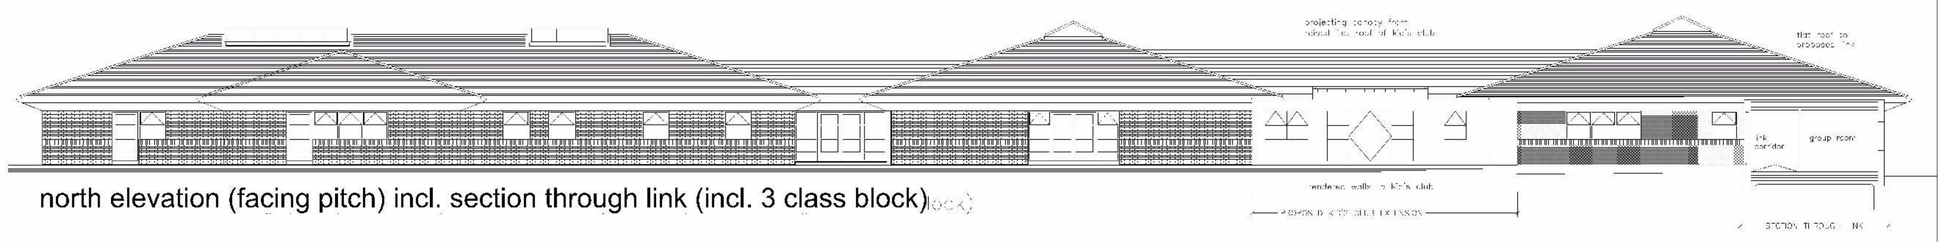

north elevation (facing pitch) incl. section through link (incl. 3 class block)

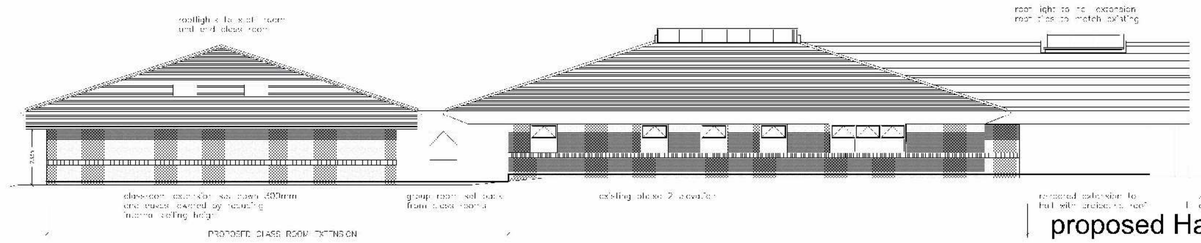

west elevation (facing Whinlatter Drive)
No window openings

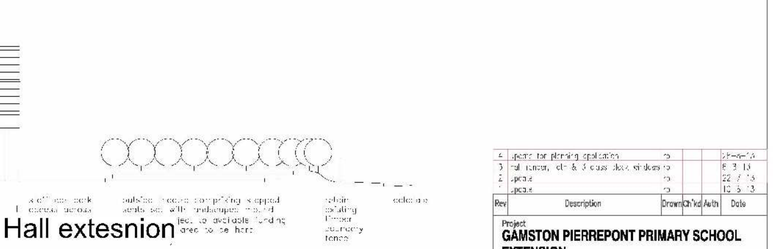

proposed Hall extesnion

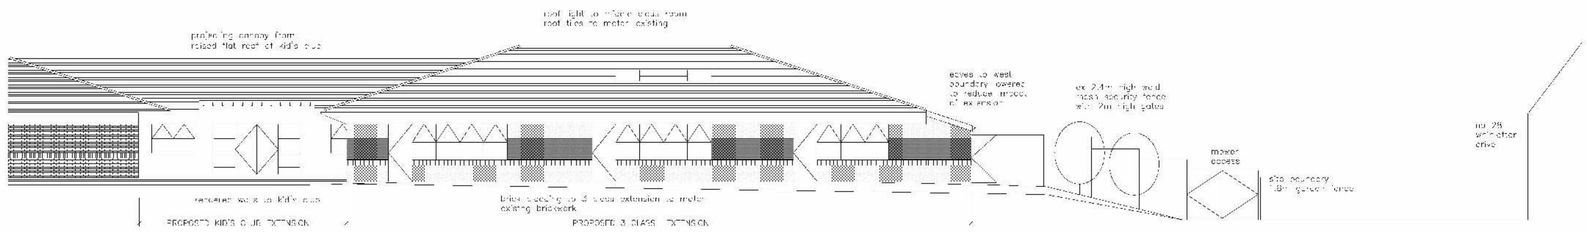

part north elevation (facing pitch) including proposed 3 class block

Rev	Description	Drawn	Ch'kd	Auth	Date
4	plans for planning application	rp			28-6-13
3	hall extension, ch' & 3 class block windows	rp			8 3 13
2	updated	rp			22 / 7 / 13
1	updated	rp			12 - 6 - 13

Project
GAMSTON PIERREPONT PRIMARY SCHOOL EXTENSION

Property No.	Project No.
-	27184

Title
PROPOSED ELEVATIONS

Scale for A1 drawing	Drawn RP	Date 5-6-13
1-100 @A1 1-200 @ A3	Ch'kd	Date
	Auth	Traced

Drawing No. **SK12** Rev. **4**

FileName: Drawing1.dgn

Nottinghamshire County Council
Trent Bridge House, Fox Road,
West Bridgford, Nottingham, NG2 6BJ
Tel: 0300 0500 80 80

© Nottinghamshire County Council

Drawing Status

Preliminary		Building Control		Measurement		Site	
Client Approval		Fire Precautions		Tender		As Built	
Planning	X	Pre-Tender		Contract			

This drawing should be read in conjunction with all other design information, drawings and documents including all other design consultants requirements including structural, mechanical, electrical.

All dimensions to be verified on site. Figured dimensions to take preference to those scaled. This drawing is Copyright. The drawing is issued on the condition that it is not copied, reproduced, retained or disclosed to any unauthorised person, either wholly or in part without consent in writing.

Any map or drawing based upon Ordnance Survey material with the permission of Ordnance Survey on behalf of the Controller of Her Majesty's Stationery Office © Crown copyright. Unauthorised reproduction infringes Crown copyright and may lead to prosecution or civil proceedings. Nottinghamshire County Council 100019713

Health and Safety Information

Nottinghamshire County Council

ERECTION OF 3-CLASSROOM, STAFFROOM AND LIBRARY EXTENSION. KIDS CLUB EXTENSION, HALL EXTENSION AND FOUNDATION 2 EXTENSION; EXTENSION TO CAR PARK AND WIDENING OF EXISTING VEHICULAR ACCESS, NEW PEDESTRIAN ACCESS FROM COLEDALE AND (CANAL) BRIDLEWAY; EXTENSION TO ALL WEATHER PITCH; NEW EXTERNAL METAL STORE AND NEW CYCLE SHELTERS; ASSOCIATED LANDSCAPE WORKS AND FENCING.
PIERREPONT GAMSTON PRIMARY SCHOOL, COLEDALE, WEST BRIDGFORD.
PLANNING APPLICATION NO. 8/13/01821/CTY

This map is reproduced from Ordnance Survey material with the permission of Ordnance Survey on behalf of the Controller of Her Majesty's Stationery Office © Crown copyright.
Unauthorised reproduction infringes Crown copyright and may lead to prosecution or civil proceedings. (1000019713) (2013)

N W E S

Not to Scale

Produced by: JW

Date: DEC 2013

PLAN 4