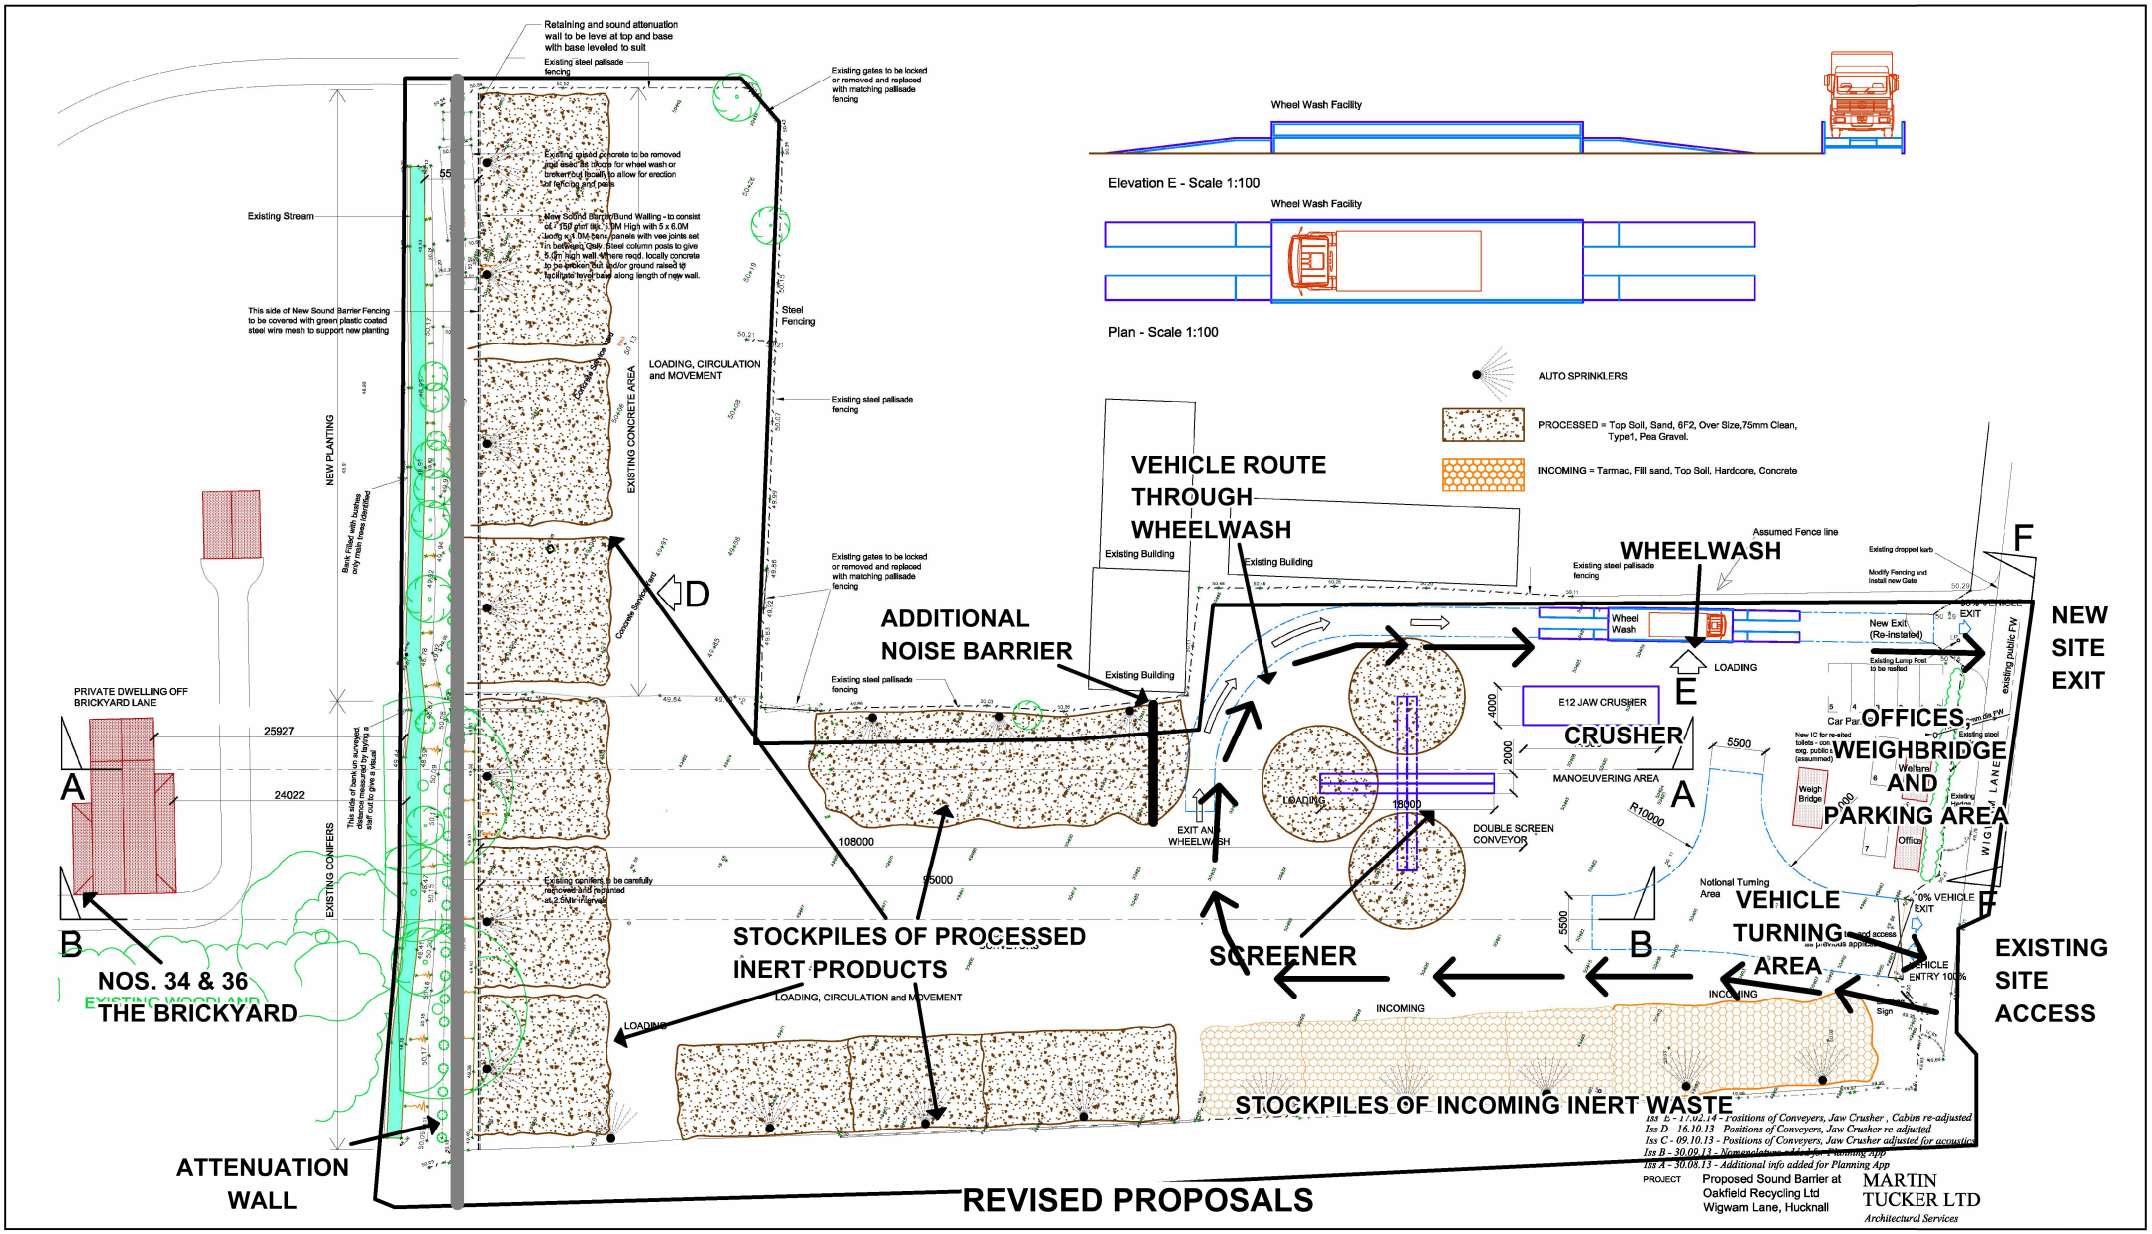

Nottinghamshire County Council

Retrospective use of site for recycling of inert materials and construction of 5 metre high sound attenuation wall. Plots 10,11,12,13,14 & 16, Off Wigwam Lane, Hucknall, Nottinghamshire.
Planning Application No. 4/V/2014/0603

This map is reproduced from Ordnance Survey material with the permission of Ordnance Survey on behalf of the Controller of Her Majesty's Stationery Office © Crown copyright.
Unauthorised reproduction infringes Crown copyright and may lead to prosecution or civil proceedings. (1000019713) (2014)

N W E S

Not to Scale
Produced by: JW
Date: JUNE 2015

PLAN 2