Nottinghamshire County Council

Deed of Easement for Drainage, Rufford Country Park

Plan provided by: dlc

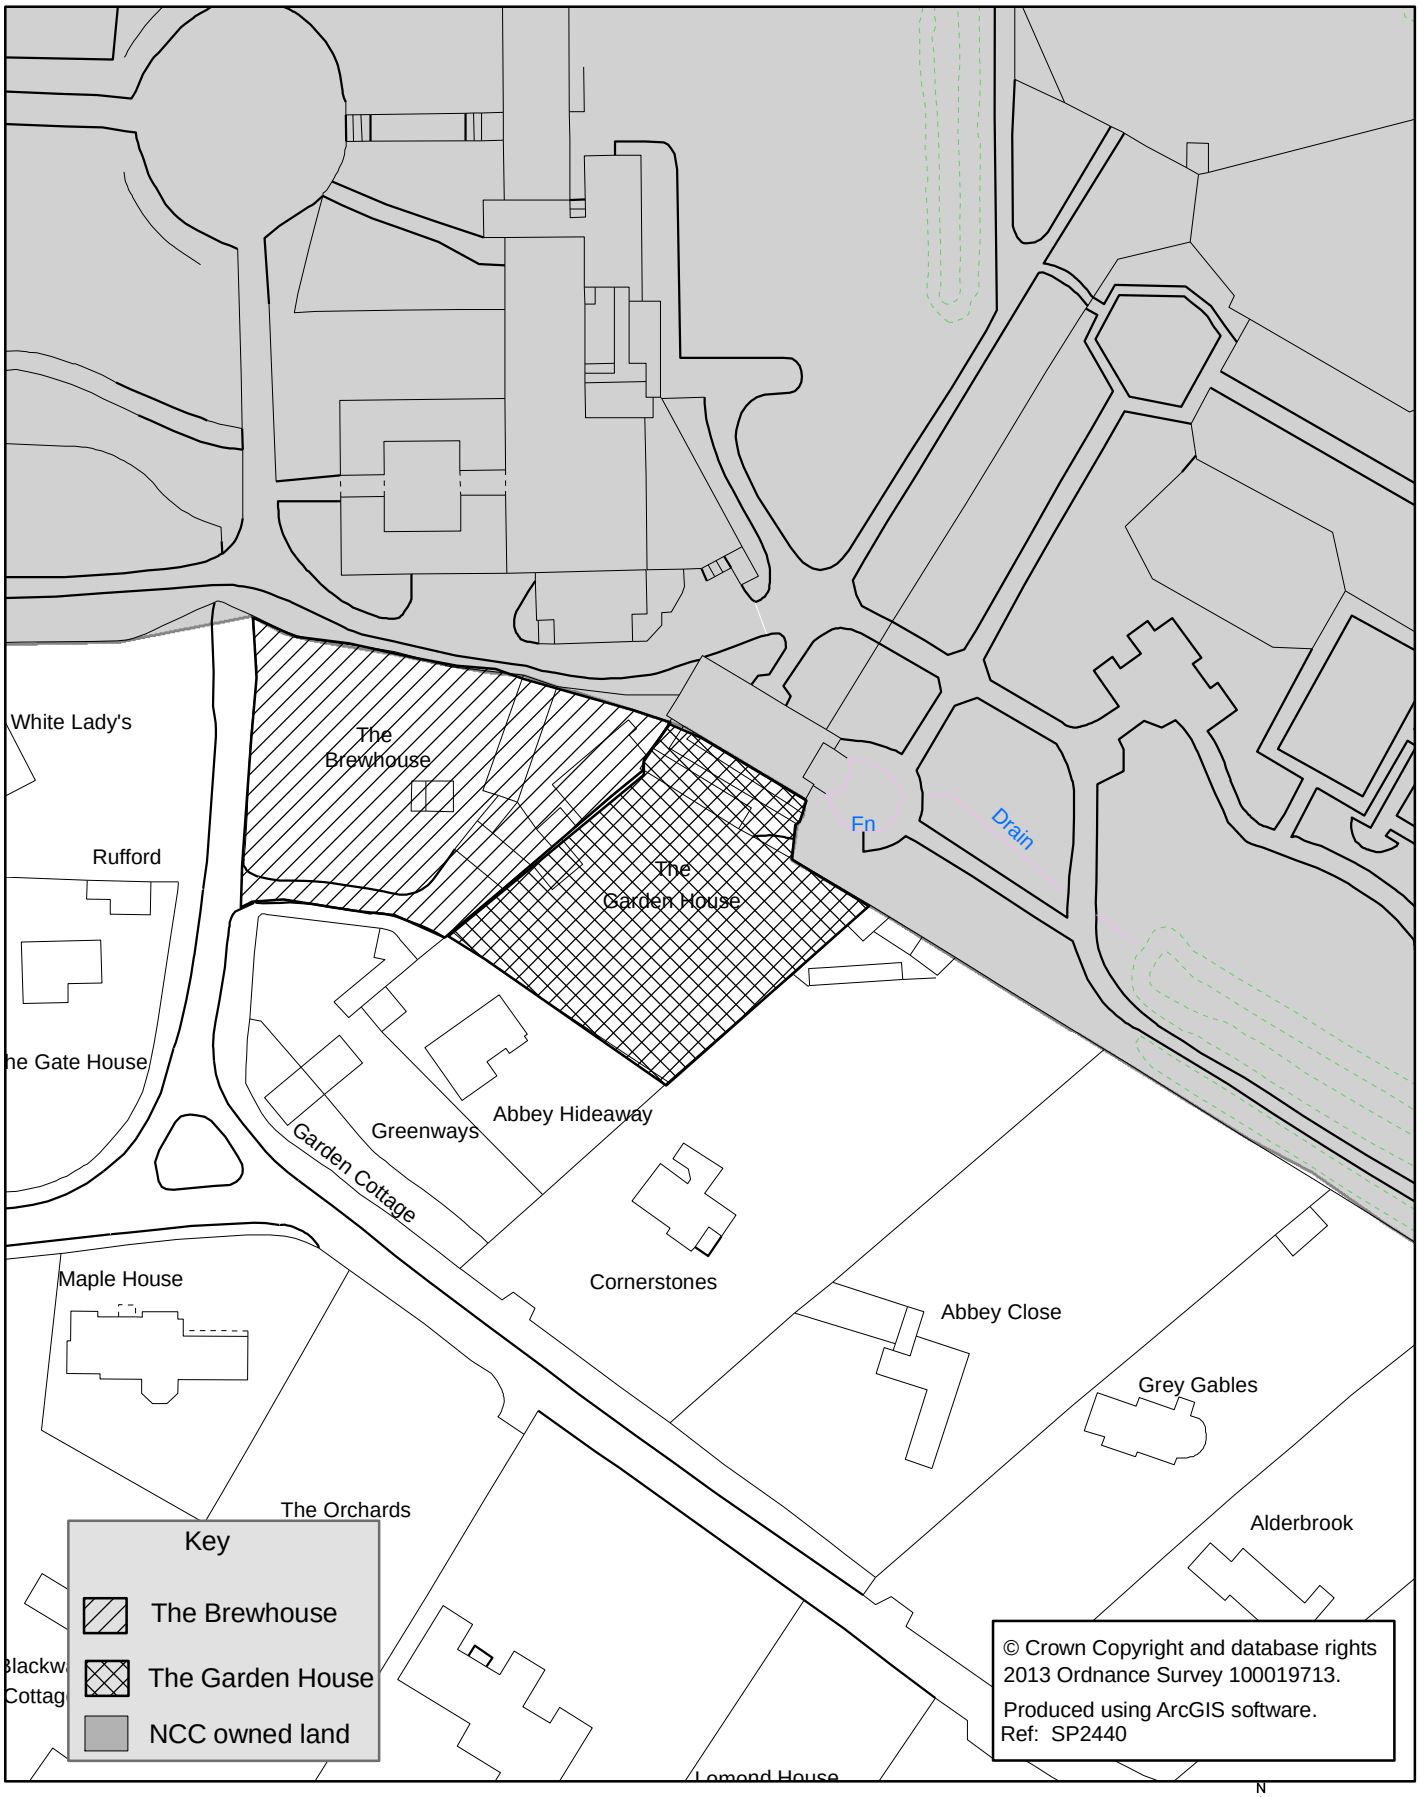

Jas Hundal
Service Director
Transport, Property & Environment
Environment & Resources Department

Scale 1:1,250

0 15 30 60 Metres

N W E S