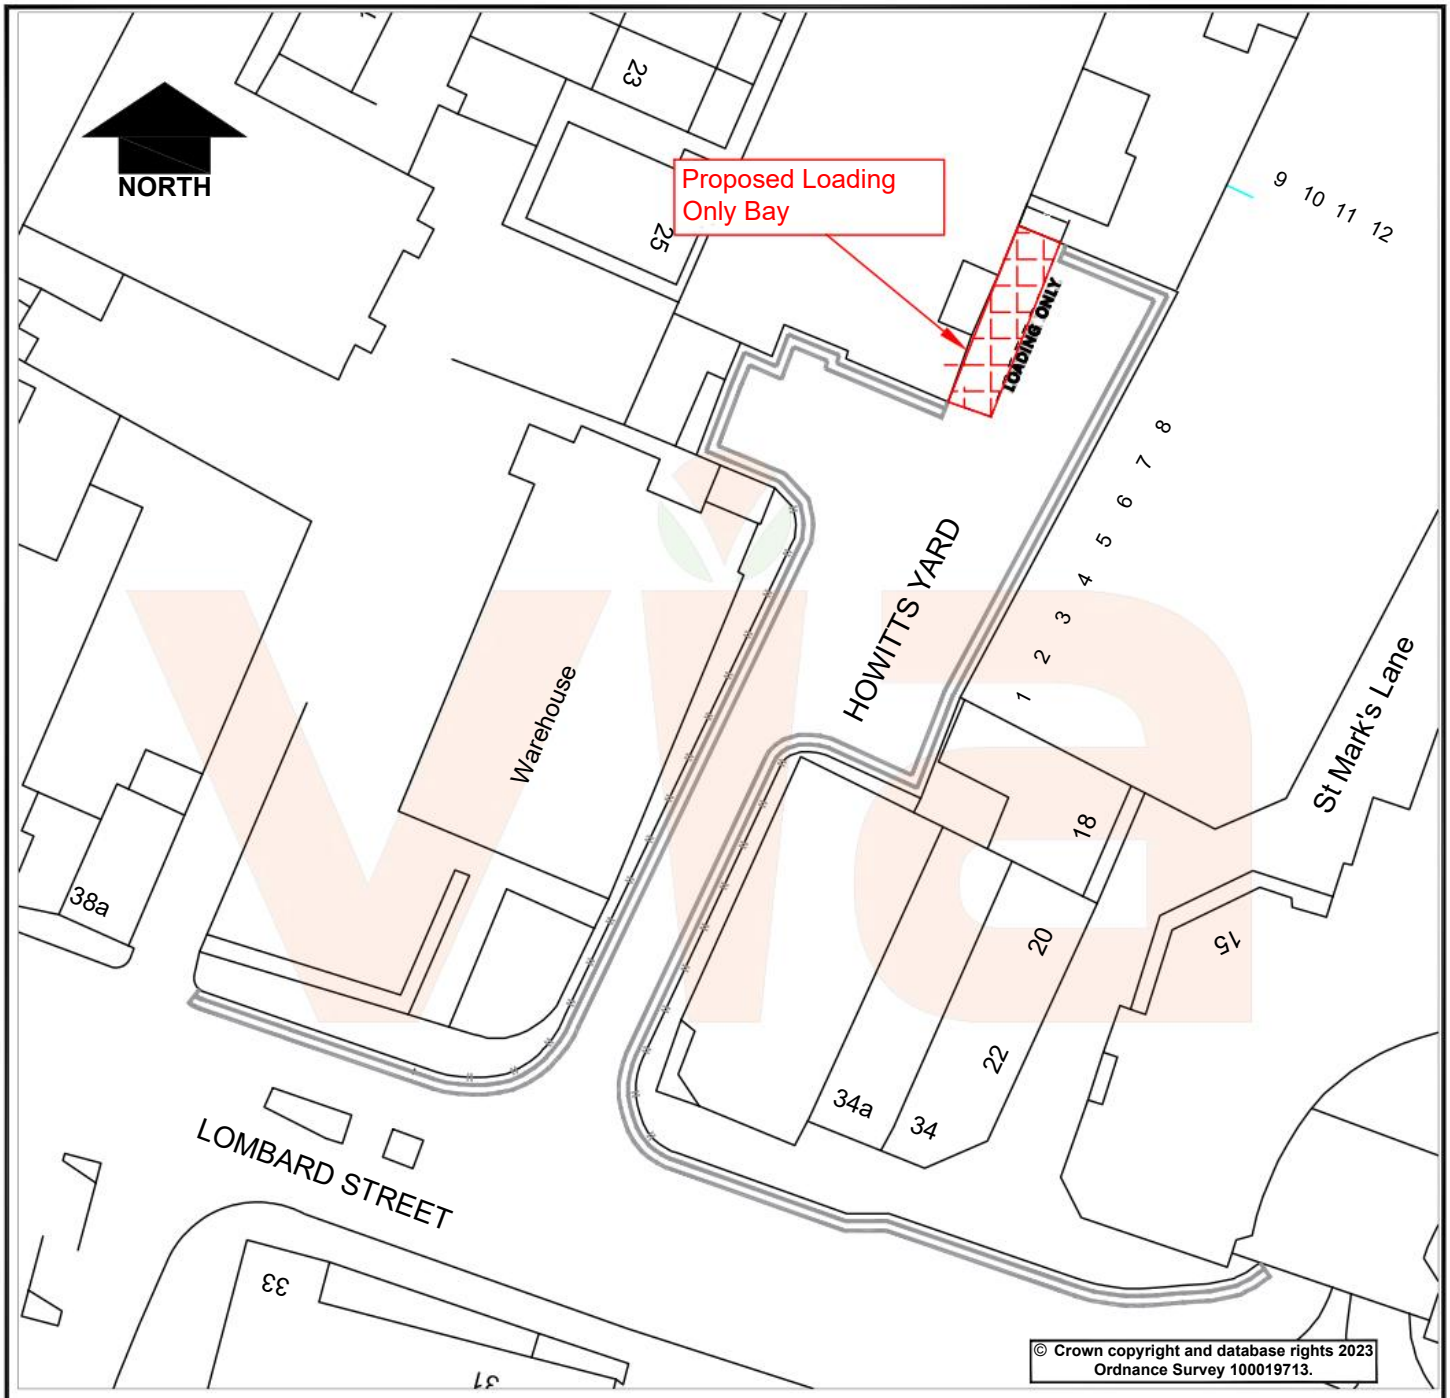

KEY

Proposed NEW 24 hour Loading Bay

Existing Double Yellow Lines (No Waiting At Any Time)

Existing Double Yellow Lines (No Waiting and No Loading At Any Time)

Rev.	Description	Drawn	Ch'kd	Auth	Date

via

in partnership with

Nottinghamshire County Council

www.viaem.co.uk Tel 0115 804 2100
Bilsthorpe Depot, Bilsthorpe Business Park, Bilsthorpe, Nottinghamshire, NG22 8ST

Project: Howitts Yard, Newark		Drawn: SLW	Date: Sept '23
		Ch'kd: JW	Date: Sept '23
Status: Advert	Project No.: TRO 3375	Auth: MN	Traced:
Drawing Title: Proposed Loading Only Restrictions - Advert plan			Scale: 1:500 @A4
Drawing No.: H/SLW/4447/01			Rev.: 0

Sep 21,2023 - 3:12pm I:\Highways\One Programme\2023-24\TP2350 706 Stodman Street, Newark\B Design Phase\B07 TRO's\Advert\Stodman Street, Newark - Advert plan.dwg

© Via East Midlands Limited,Registered in England no.09903246

A4