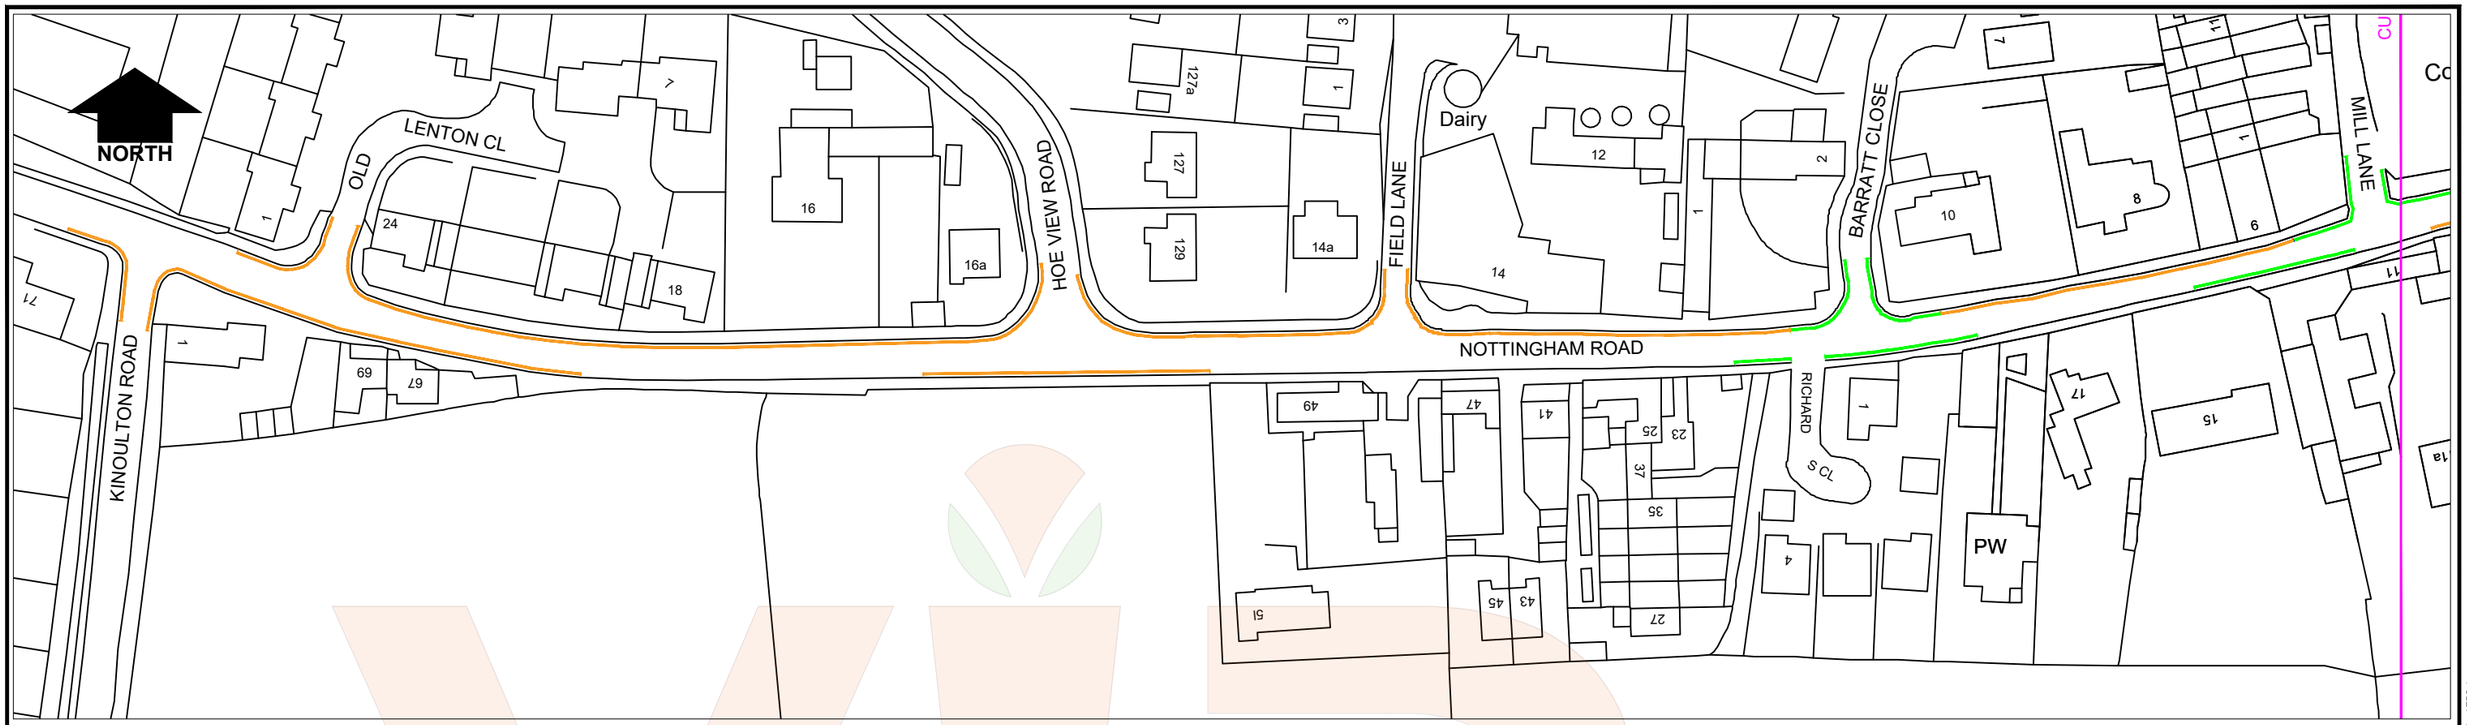


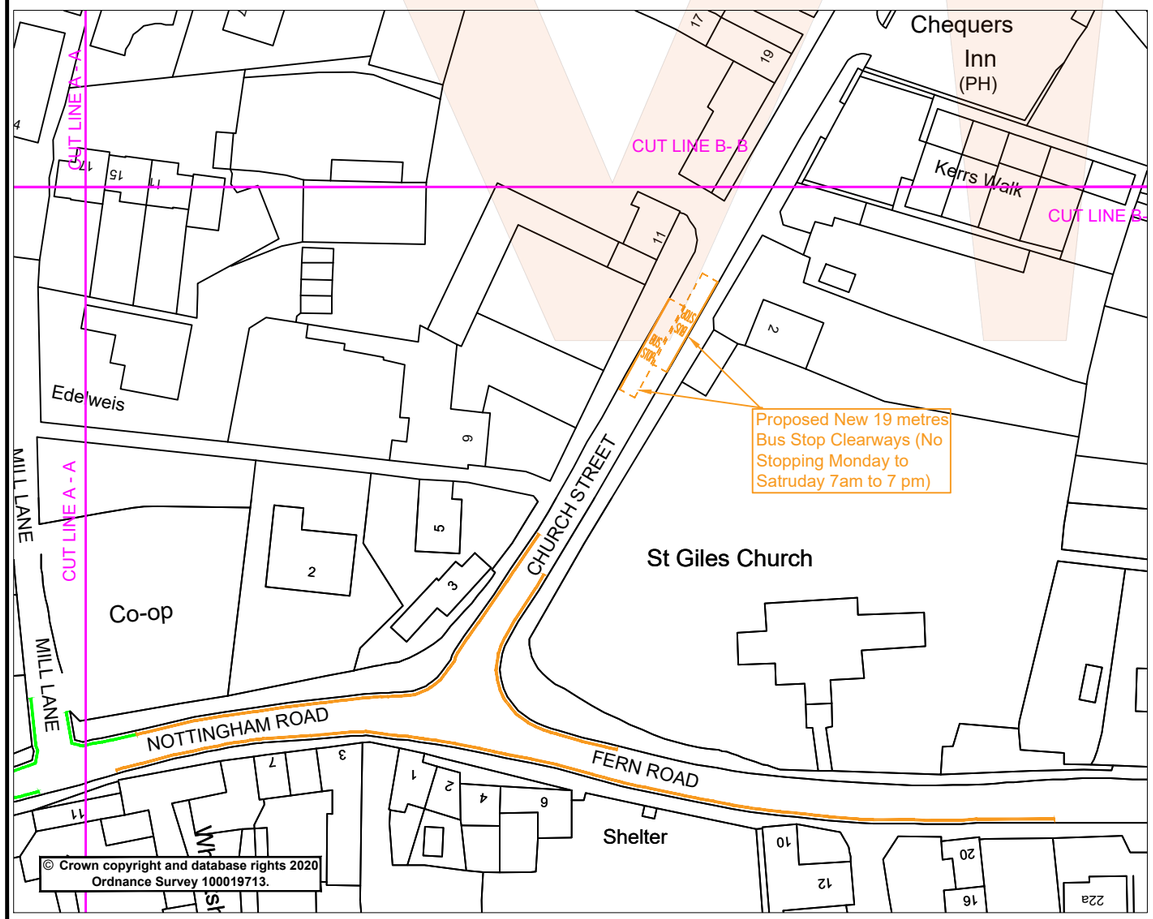


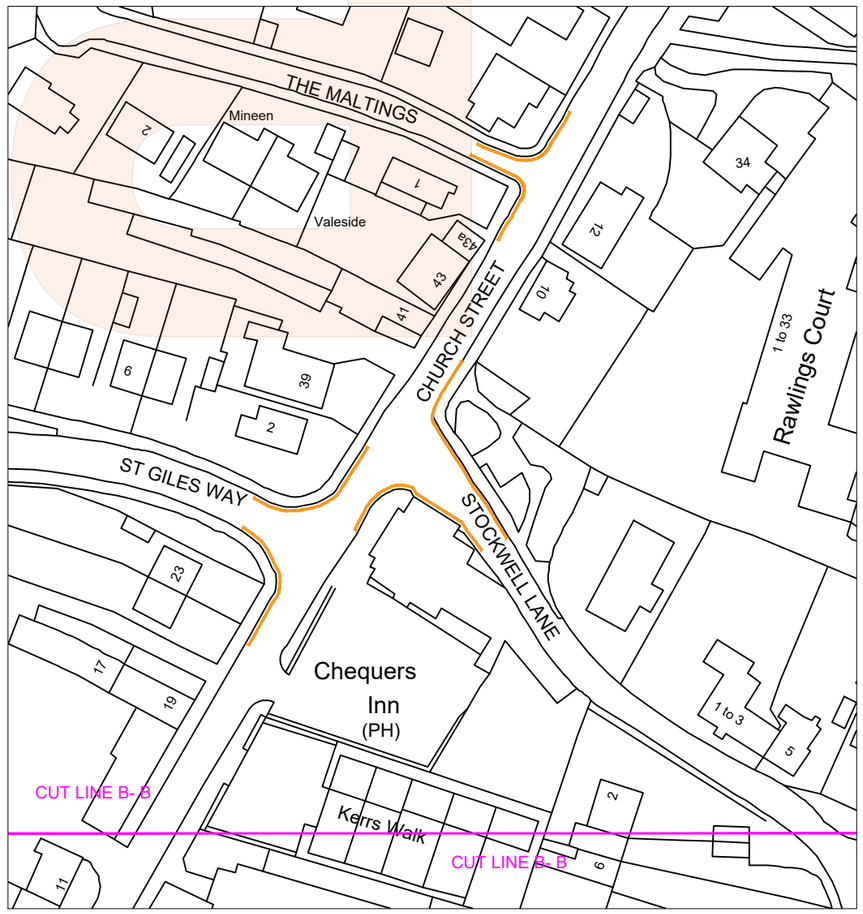


**KEY**

Proposed Double Yellow Lines (No Waiting At Any Time)

Existing Double Yellow Lines (to be retained)

| Rev. | Description | Drawn | Ch'kd | Auth | Date |
|---|---|---|---|---|---|

Project

# Various Roads in Cropwell Bishop

| Status | Project No. |
|---|---|
| Advert | TRO8309 |

Drawing Title

## Proposed Parking Restrictions - Advert plan

| Scale | Drawn | Date |
|---|---|---|
| 1:1000 @A3 | SLW | Sept '20 |
| | Ch'kd: MN | Date: Sept '20 |
| | Auth: HRN | Traced |

| Drawing No. | Rev. |
|---|---|
| H/SLW3534/01 | 0 |

via in partnership with Nottinghamshire County Council

www.viaem.co.uk Tel 0115 804 2100

Bilsthorpe Depot, Bilsthorpe Business Park, Bilsthorpe, Nottinghamshire, NG22 8ST

© Via East Midlands Limited,Registered in England no.09903246

Sep 24,2020 - 5:08pm I:\Highways\Design and Construction\Roads and Highways\Projects\20+21\TP2050357-Nottingham Rd, Church St & St Giles Way, Cropwell Bishop\CB\Combined TRO\Improvements\CAD\TP2050357 Cropwell Bishop Combined TRO.dwg

A3