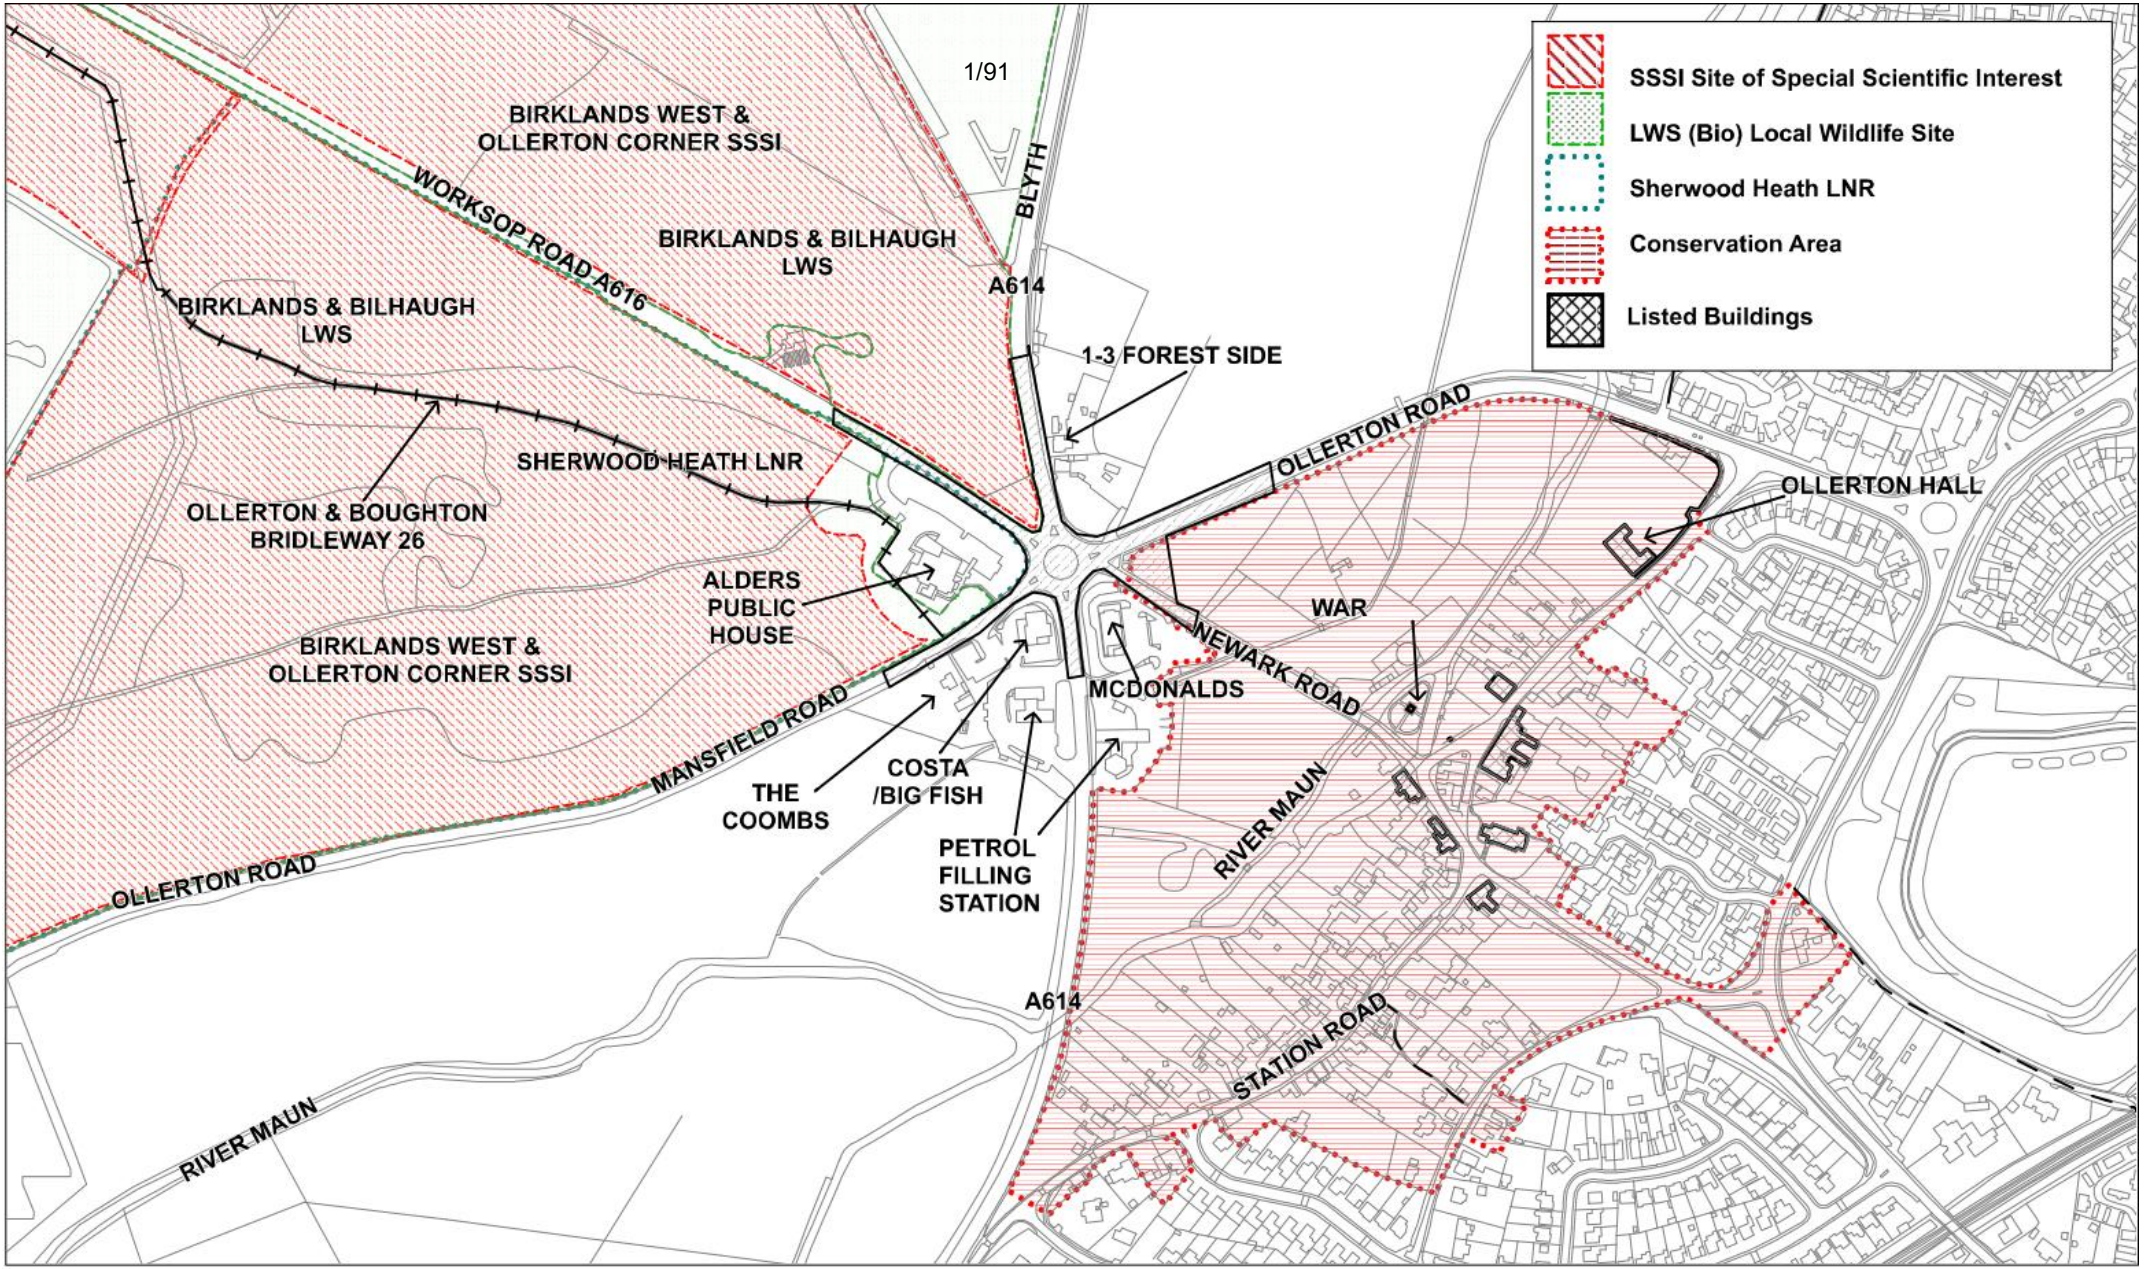

Nottinghamshire County Council

Reconfiguration and enlargement of the roundabout with associated landscaping works and improvements to pedestrian crossing facilities.
Ollerton roundabout, Intersection of A614, A616, A6075 and Newark Road, Ollerton, Nottinghamshire.
Planning Application No. 3/22/00584/CMA

This map is reproduced from Ordnance Survey material with the permission of Ordnance Survey on behalf of the Controller of Her Majesty's Stationery Office © Crown copyright.
Unauthorised reproduction infringes Crown copyright and may lead to prosecution or civil proceedings. (1000019713) (2022)

Scale 1:5,000

Produced by: JW

Date: SEPT 2022

N W E S

PLAN 1