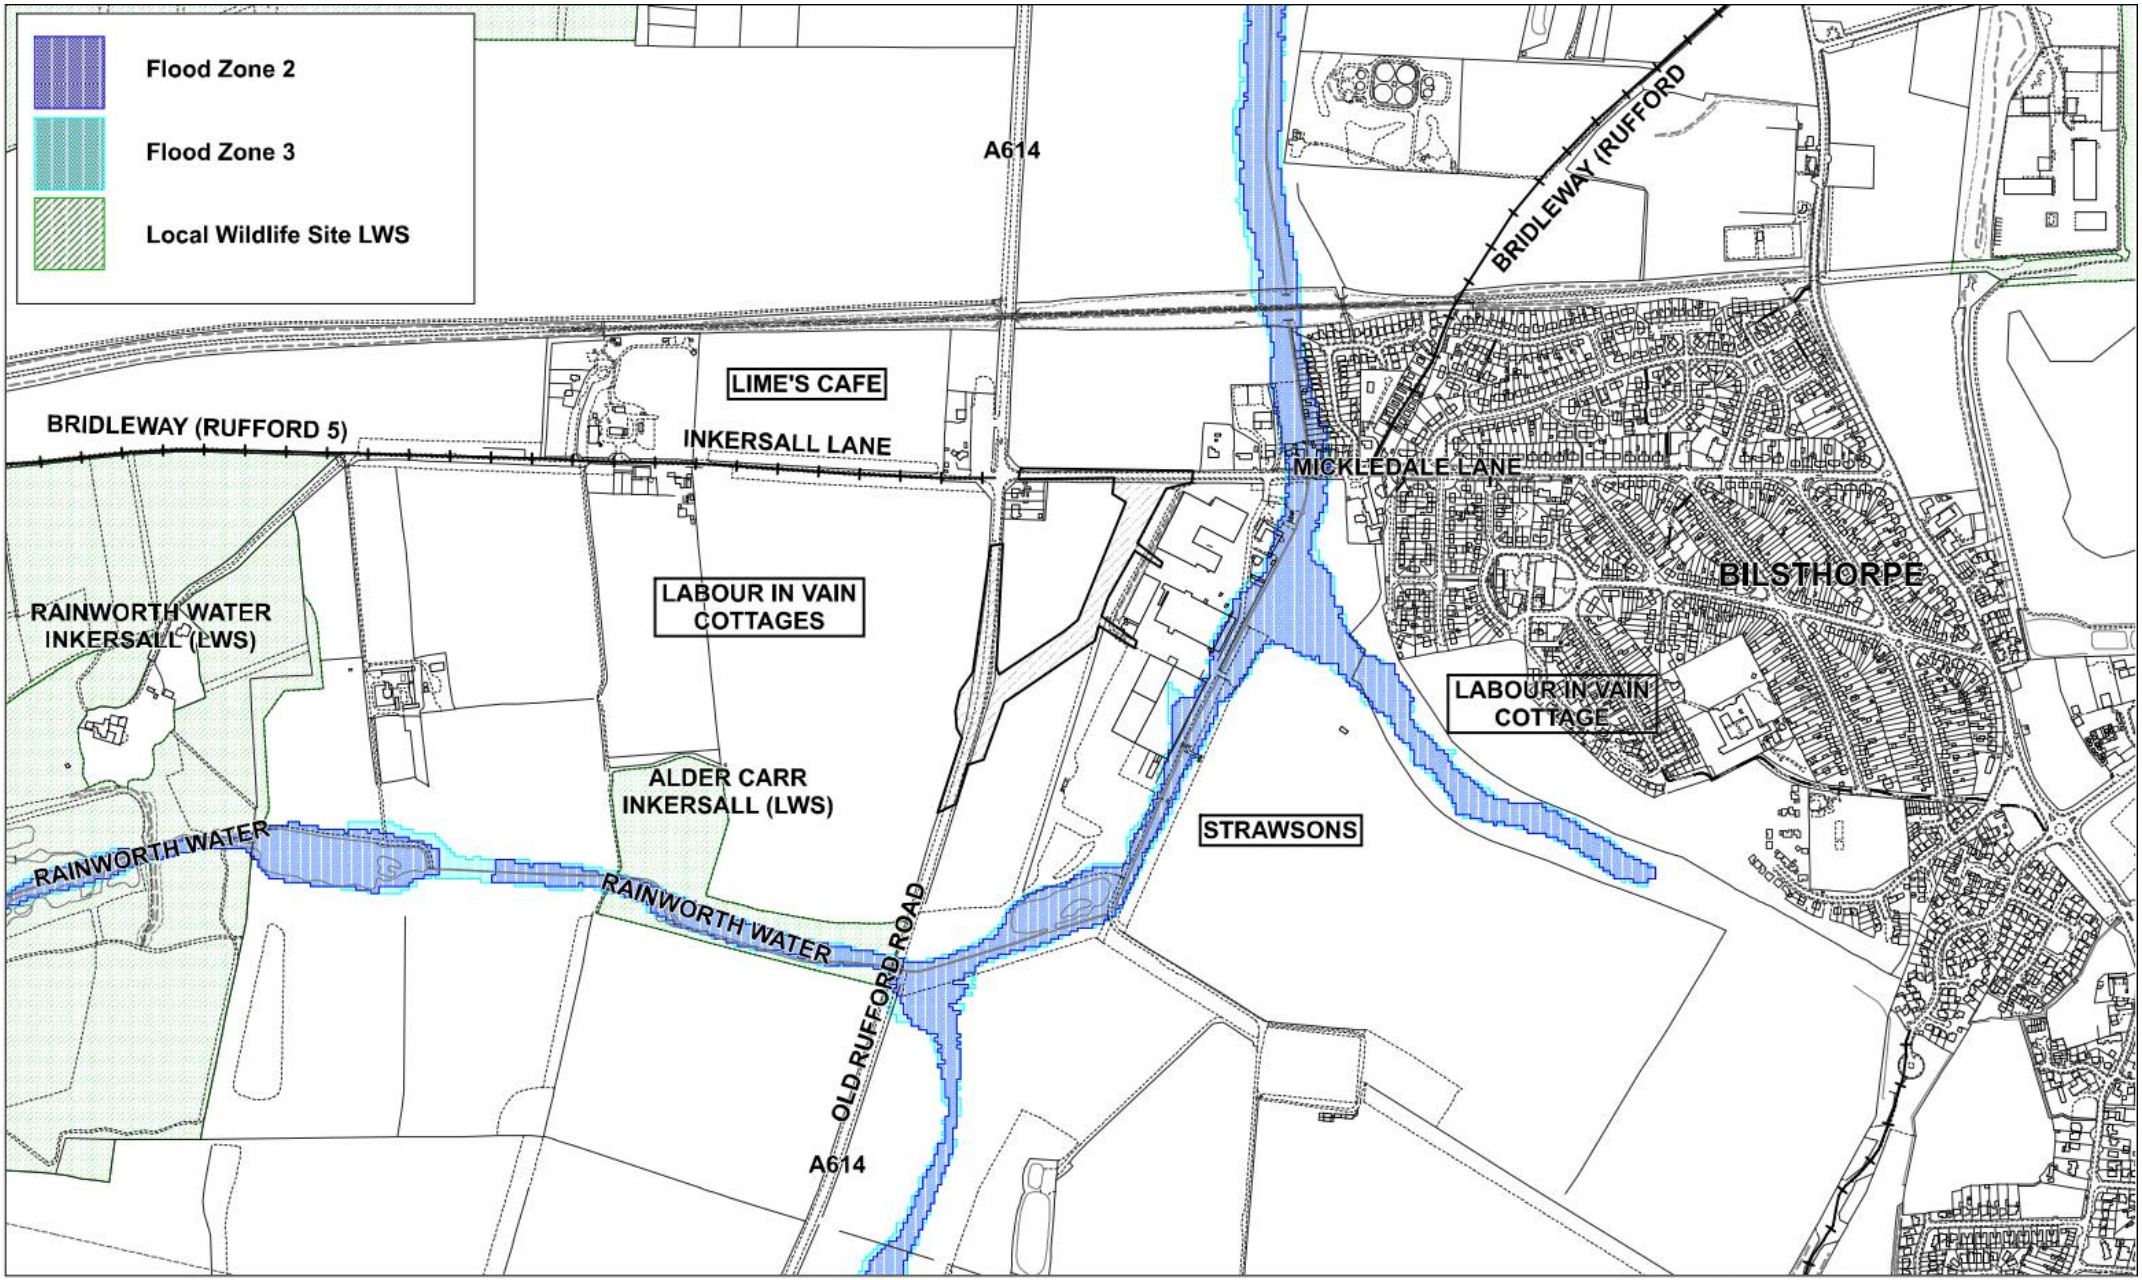

Nottinghamshire County Council

Construction of two roundabout junctions and a new link road connecting the new roundabout on the A614 (Old Rufford Road) to Mickledale Lane.
Intersection of A614 and Mickledale Lane, Bilsthorpe, Nottinghamshire
Planning Application No. 3/22/00587/CMA

This map is reproduced from Ordnance Survey material with the permission of Ordnance Survey on behalf of the Controller of Her Majesty's Stationery Office © Crown copyright.
Unauthorised reproduction infringes Crown copyright and may lead to prosecution or civil proceedings. (1000019713) (2022)

Scale 1:10,000

Produced by: JW

Date: SEPT 2022

N W E S

PLAN 1