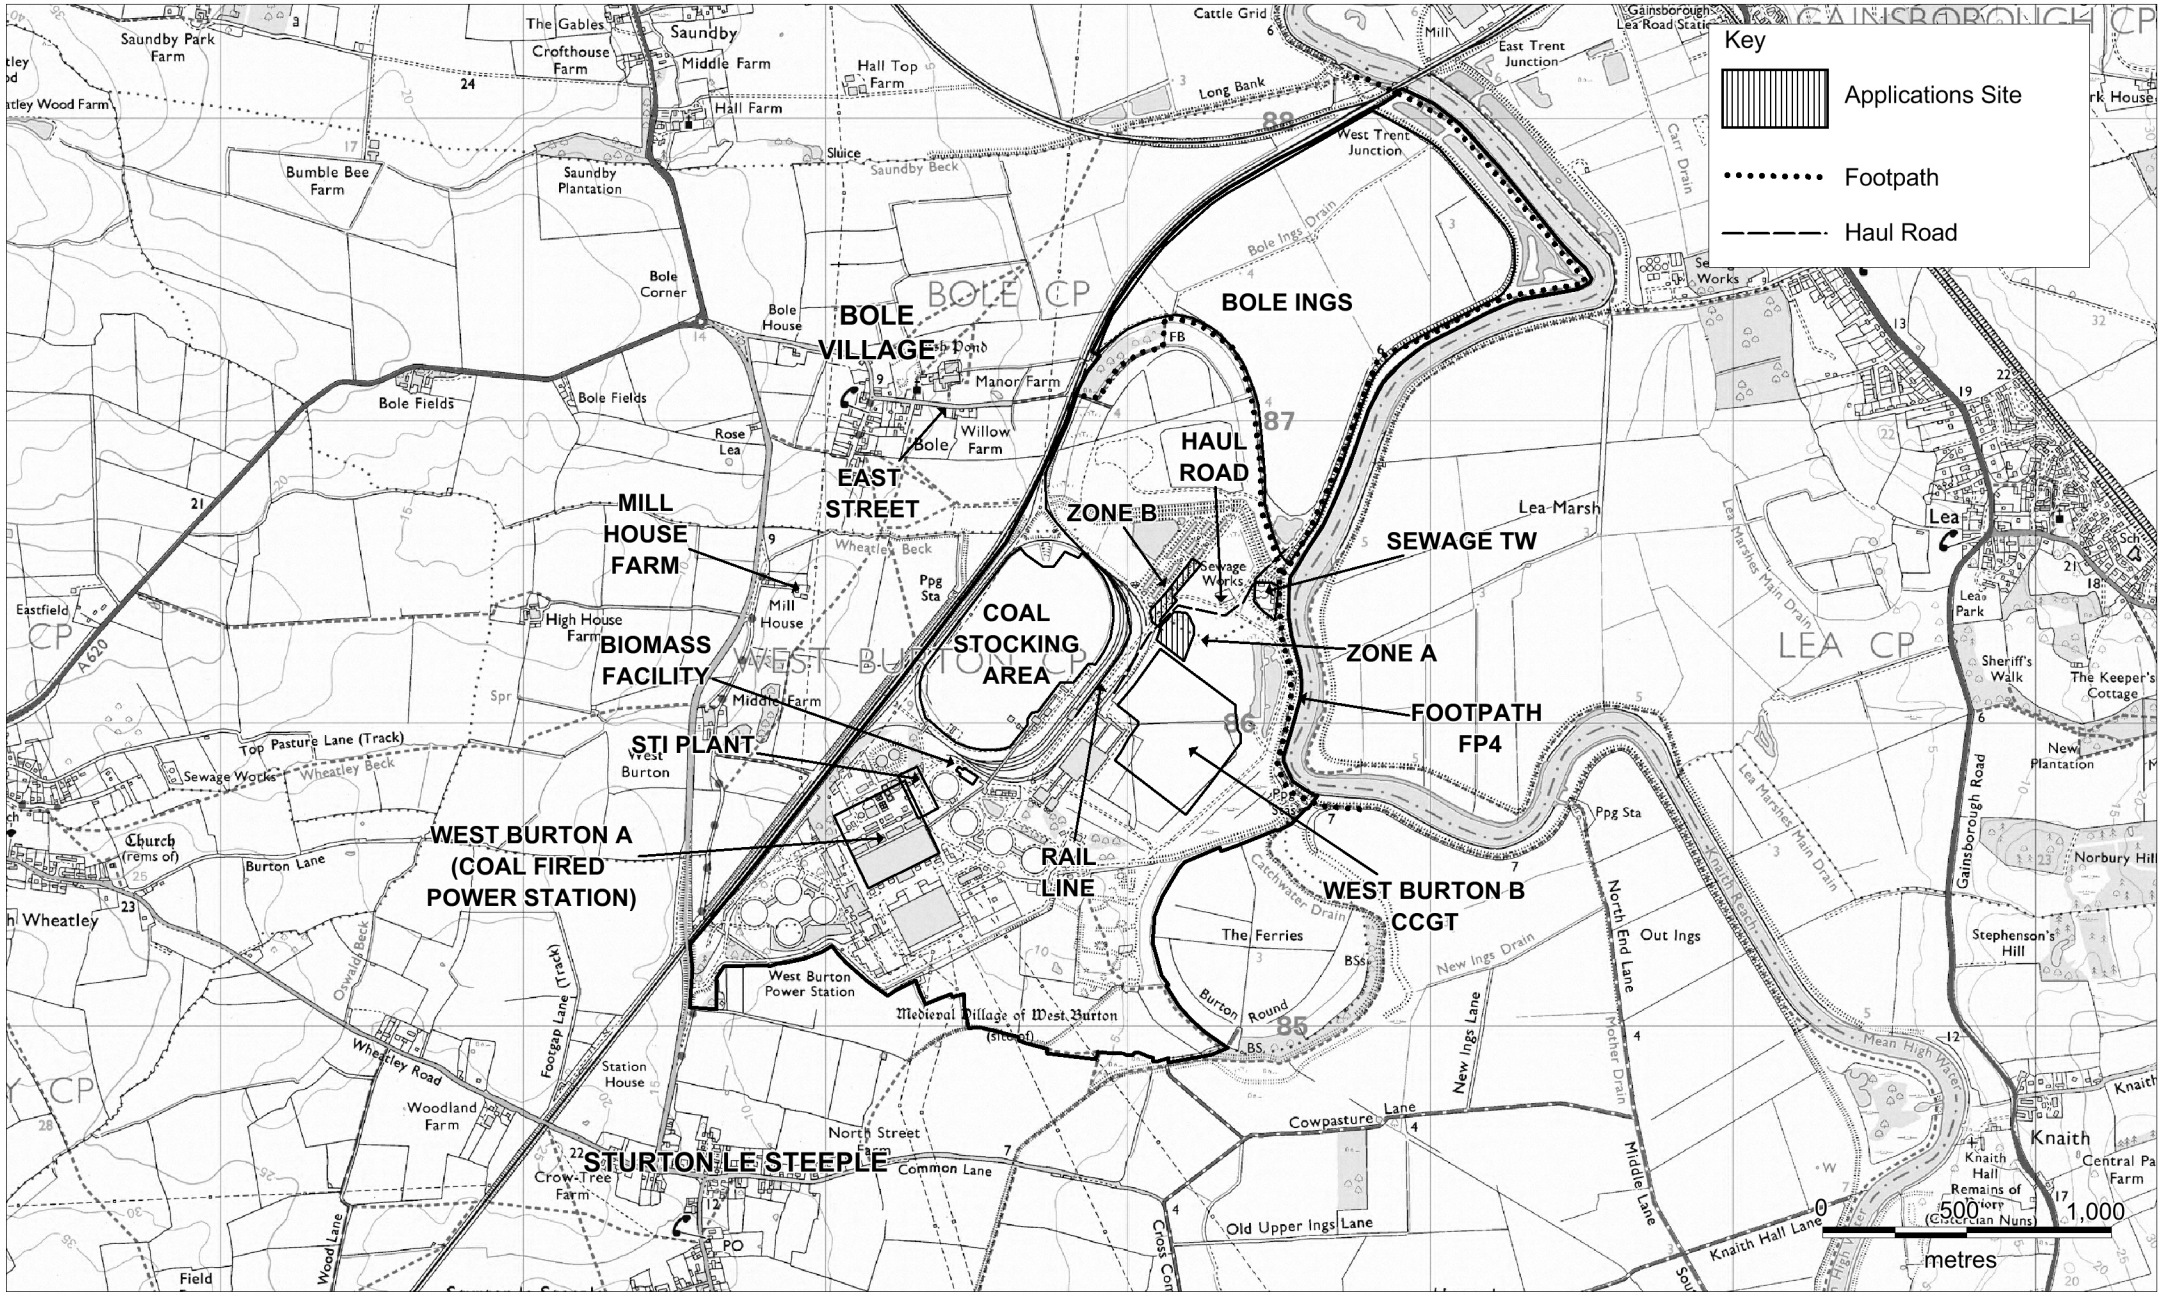

Nottinghamshire County Council

Use of ash processing plant equipment.
West Burton Power Station, North Road, West Burton
Planning Application No. 1/16/01441/CDM

Scale 1:25,000 Date: JULY 2017

Produced by:JW

N W E S

This map is based upon Ordnance Survey Material with the permission of Ordnance Survey on Behalf of the Controller of Her Majesty's Stationary Office © Crown Copyright. Unauthorised reproduction infringes Crown Copyright and may lead to prosecution or civil proceedings. Nottinghamshire County Council, 100019713, 2017.

PLAN 1