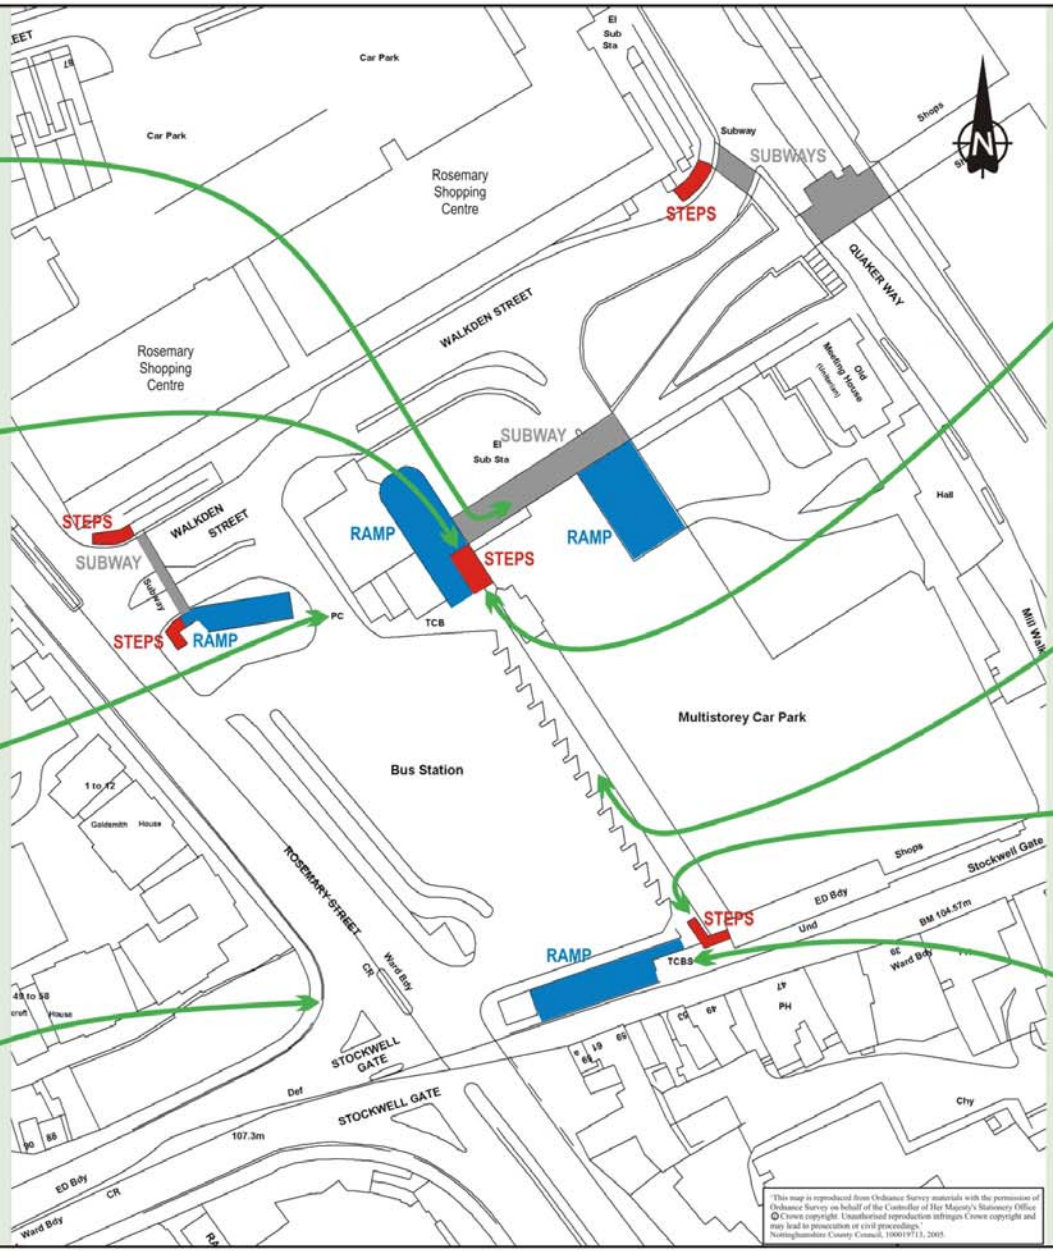

Nottinghamshire County Council
Environment
Director **Peter Webster**
Trent Bridge House, Fox Road,
West Bridgford, Nottingham.
NG2 6BJ **Tel:** 0115 9823 823

© Nottinghamshire County Council

Project	**Mansfield Public Transport Interchange Scheme**	Drawn **GWL**	Date **July 2005**
		Ch'kd **PH**	Date **July 2005**
Property No.	Project No.	Auth. **DGP**	Traced **GWL**
Title	**Existing Bus Station Photographs**		Scale As shown
Drawing No.	**Figure 3.1.2**		Rev.