Proposed sign mounted on 1 no 76mm post, 2.3m mounting height to front of footway. Post to be installed 800mm from kerbline (subject to utilities) to allow 500mm offset to sign in line with lamp columns within verge.

Existing school warning sign

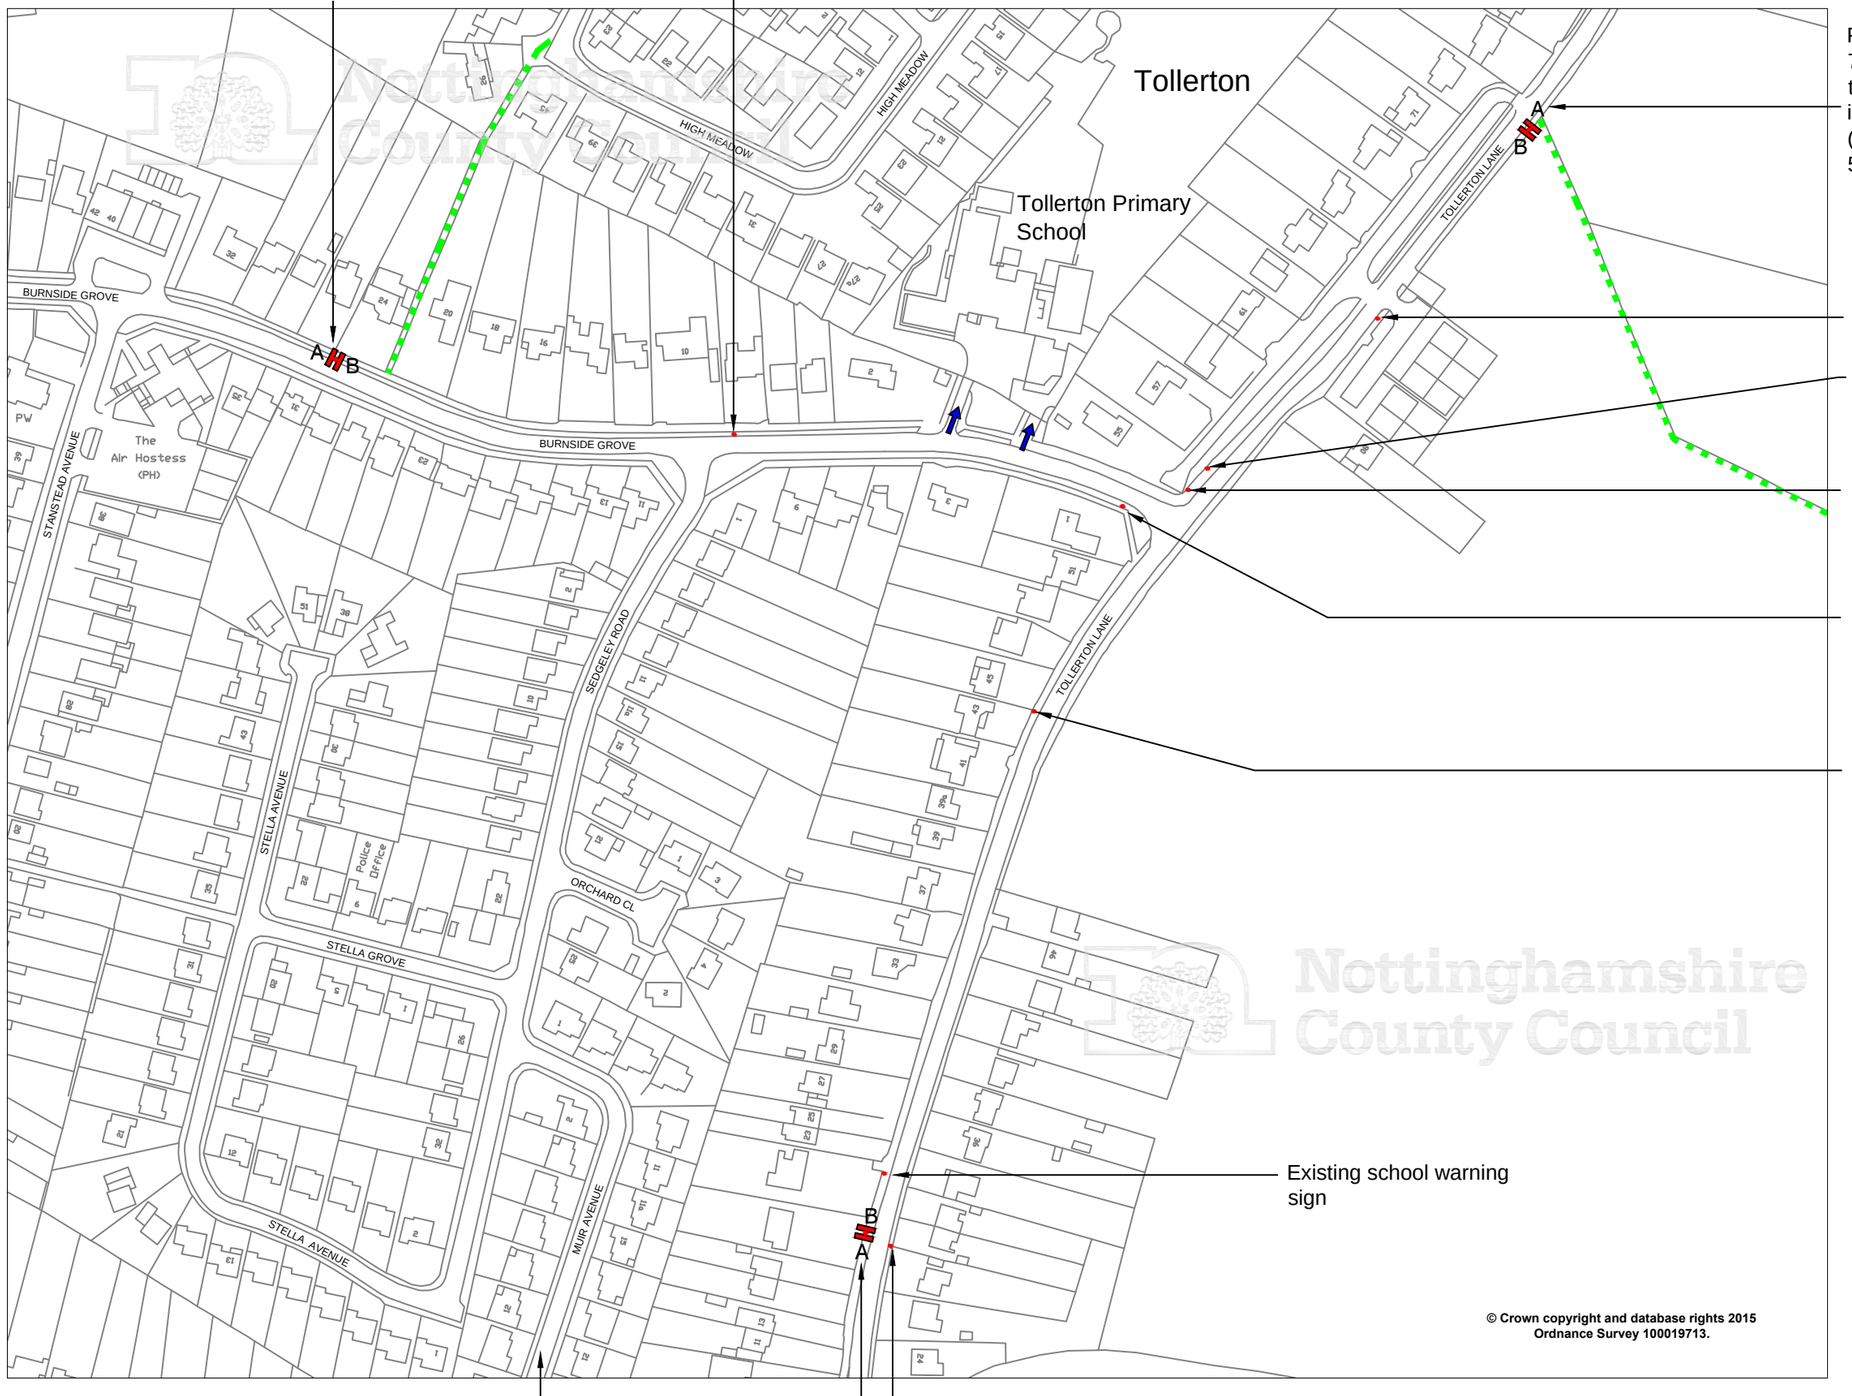

Proposed sign mounted on 1 no 76mm post, 2.3m mounting height to front of footway. Post to be installed 800mm from kerbline (subject to utilities) to allow 500mm offset to sign within verge.

Existing school warning sign and side road warning sign

Bus Stop

Your Speed interactive sign.

Existing school warning sign

Existing school warning sign and side road warning sign

Existing school warning sign

No through road

Proposed signs mounted back to back on 1 no 76mm post, 2.3m mounting height. Post to be installed to rear of footway.

Existing right hand bend ahead warning sign

NORTH

Sign ref A

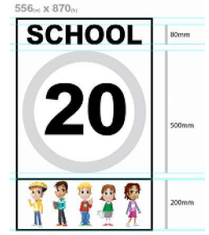

Sign ref B

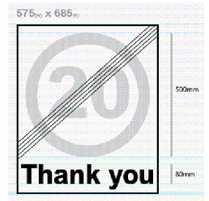

Entrance to School

Existing foot path

© Crown copyright and database rights 2015
Ordnance Survey 100019713.

Rev Status	Description	Drawn	Ch'kd	Auth	Date

Project

20mph School Speed Limit

Property No. | Project No.

Title

Tollerton Primary School Tollerton

Scale	Drawn	Date
1:2000@A3	A.S.	12/11/15
	Ch'kd S.M.	Date 10/12/15
	Auth A.S.	Traced K.H.

Drawing No. | Rev

LR/P.H.IK.91415.02/304

Nottinghamshire County Council

Trent Bridge House, Fox Road,
West Bridgford, Nottingham, NG2 6BJ
Tel: 0300 500 80 80

© Nottinghamshire County Council

Dec 10,2015 - 12:06pm I:\Highways\Design and Construction\Roads and Highways\Projects15-16\Capital\P.H.IK.91415.02 Countywide 20mph speed limit for SchooTollerton Pri Sch.dwg

A3