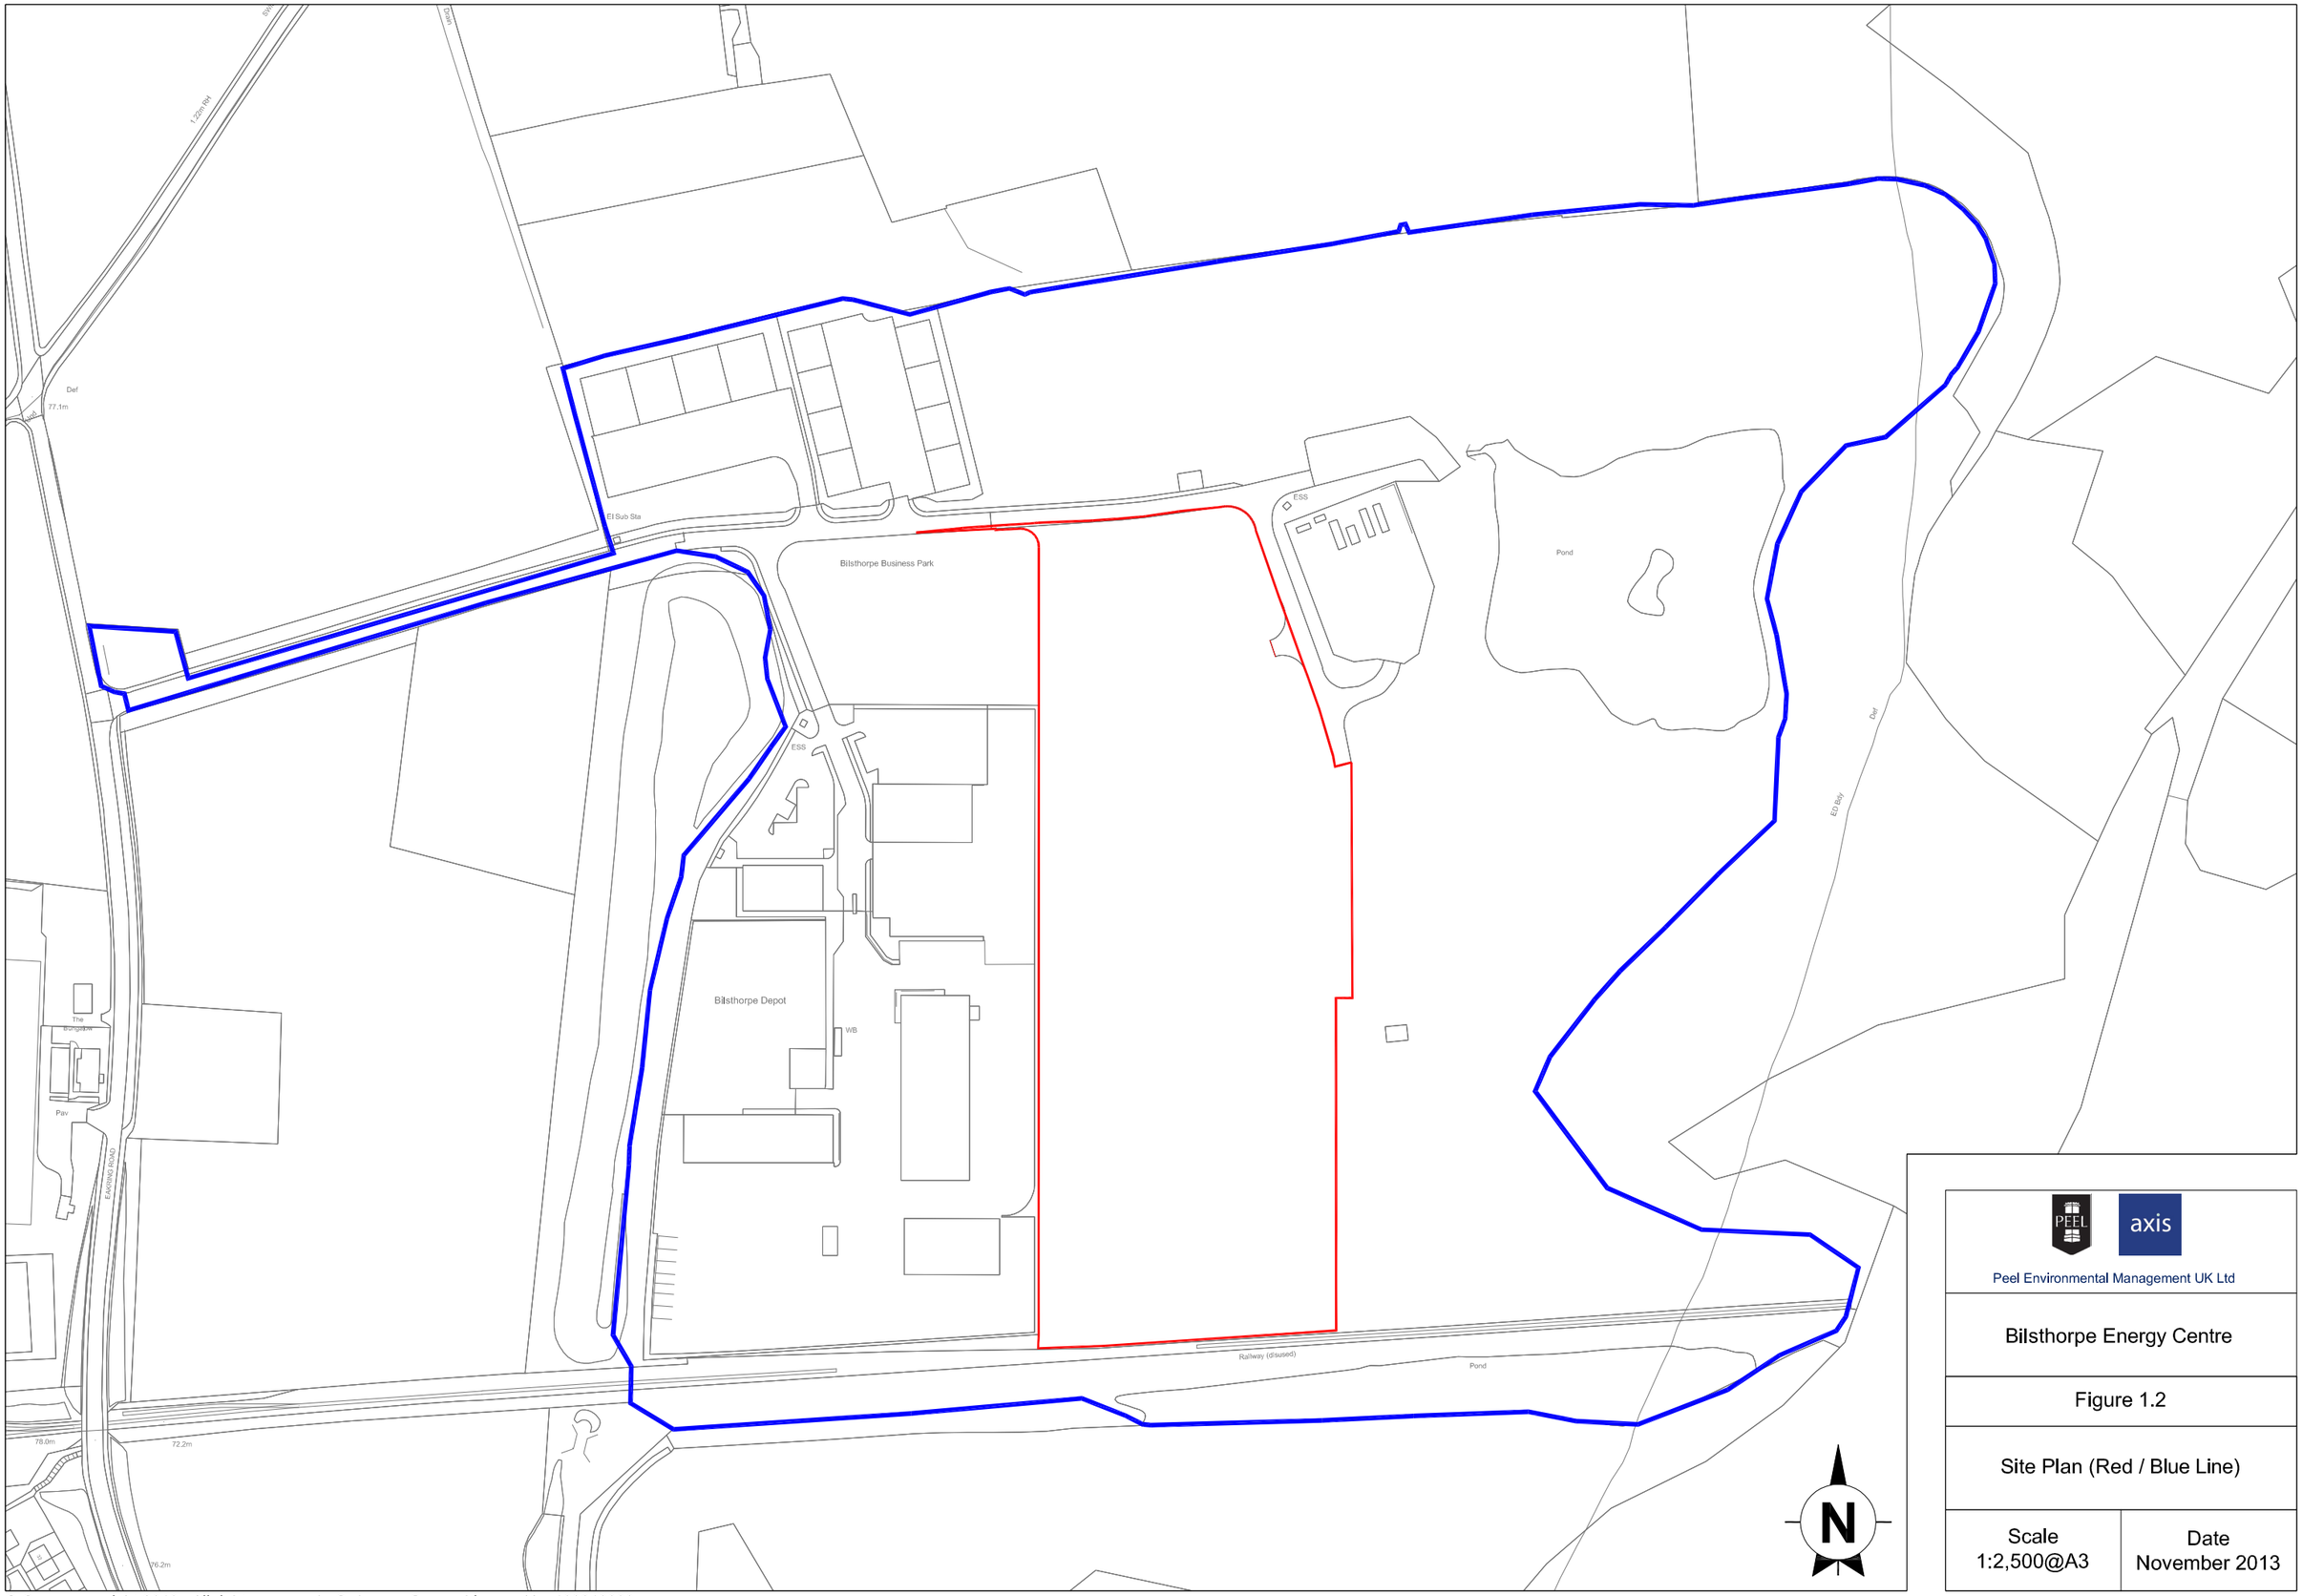

Peel Environmental Management UK Ltd

Bilsthorpe Energy Centre

Figure 1.2

Site Plan (Red / Blue Line)

Scale	Date
1:2,500@A3	November 2013

© Crown copyright 2013. All rights reserved. Ordnance Survey Licence No. 100018033