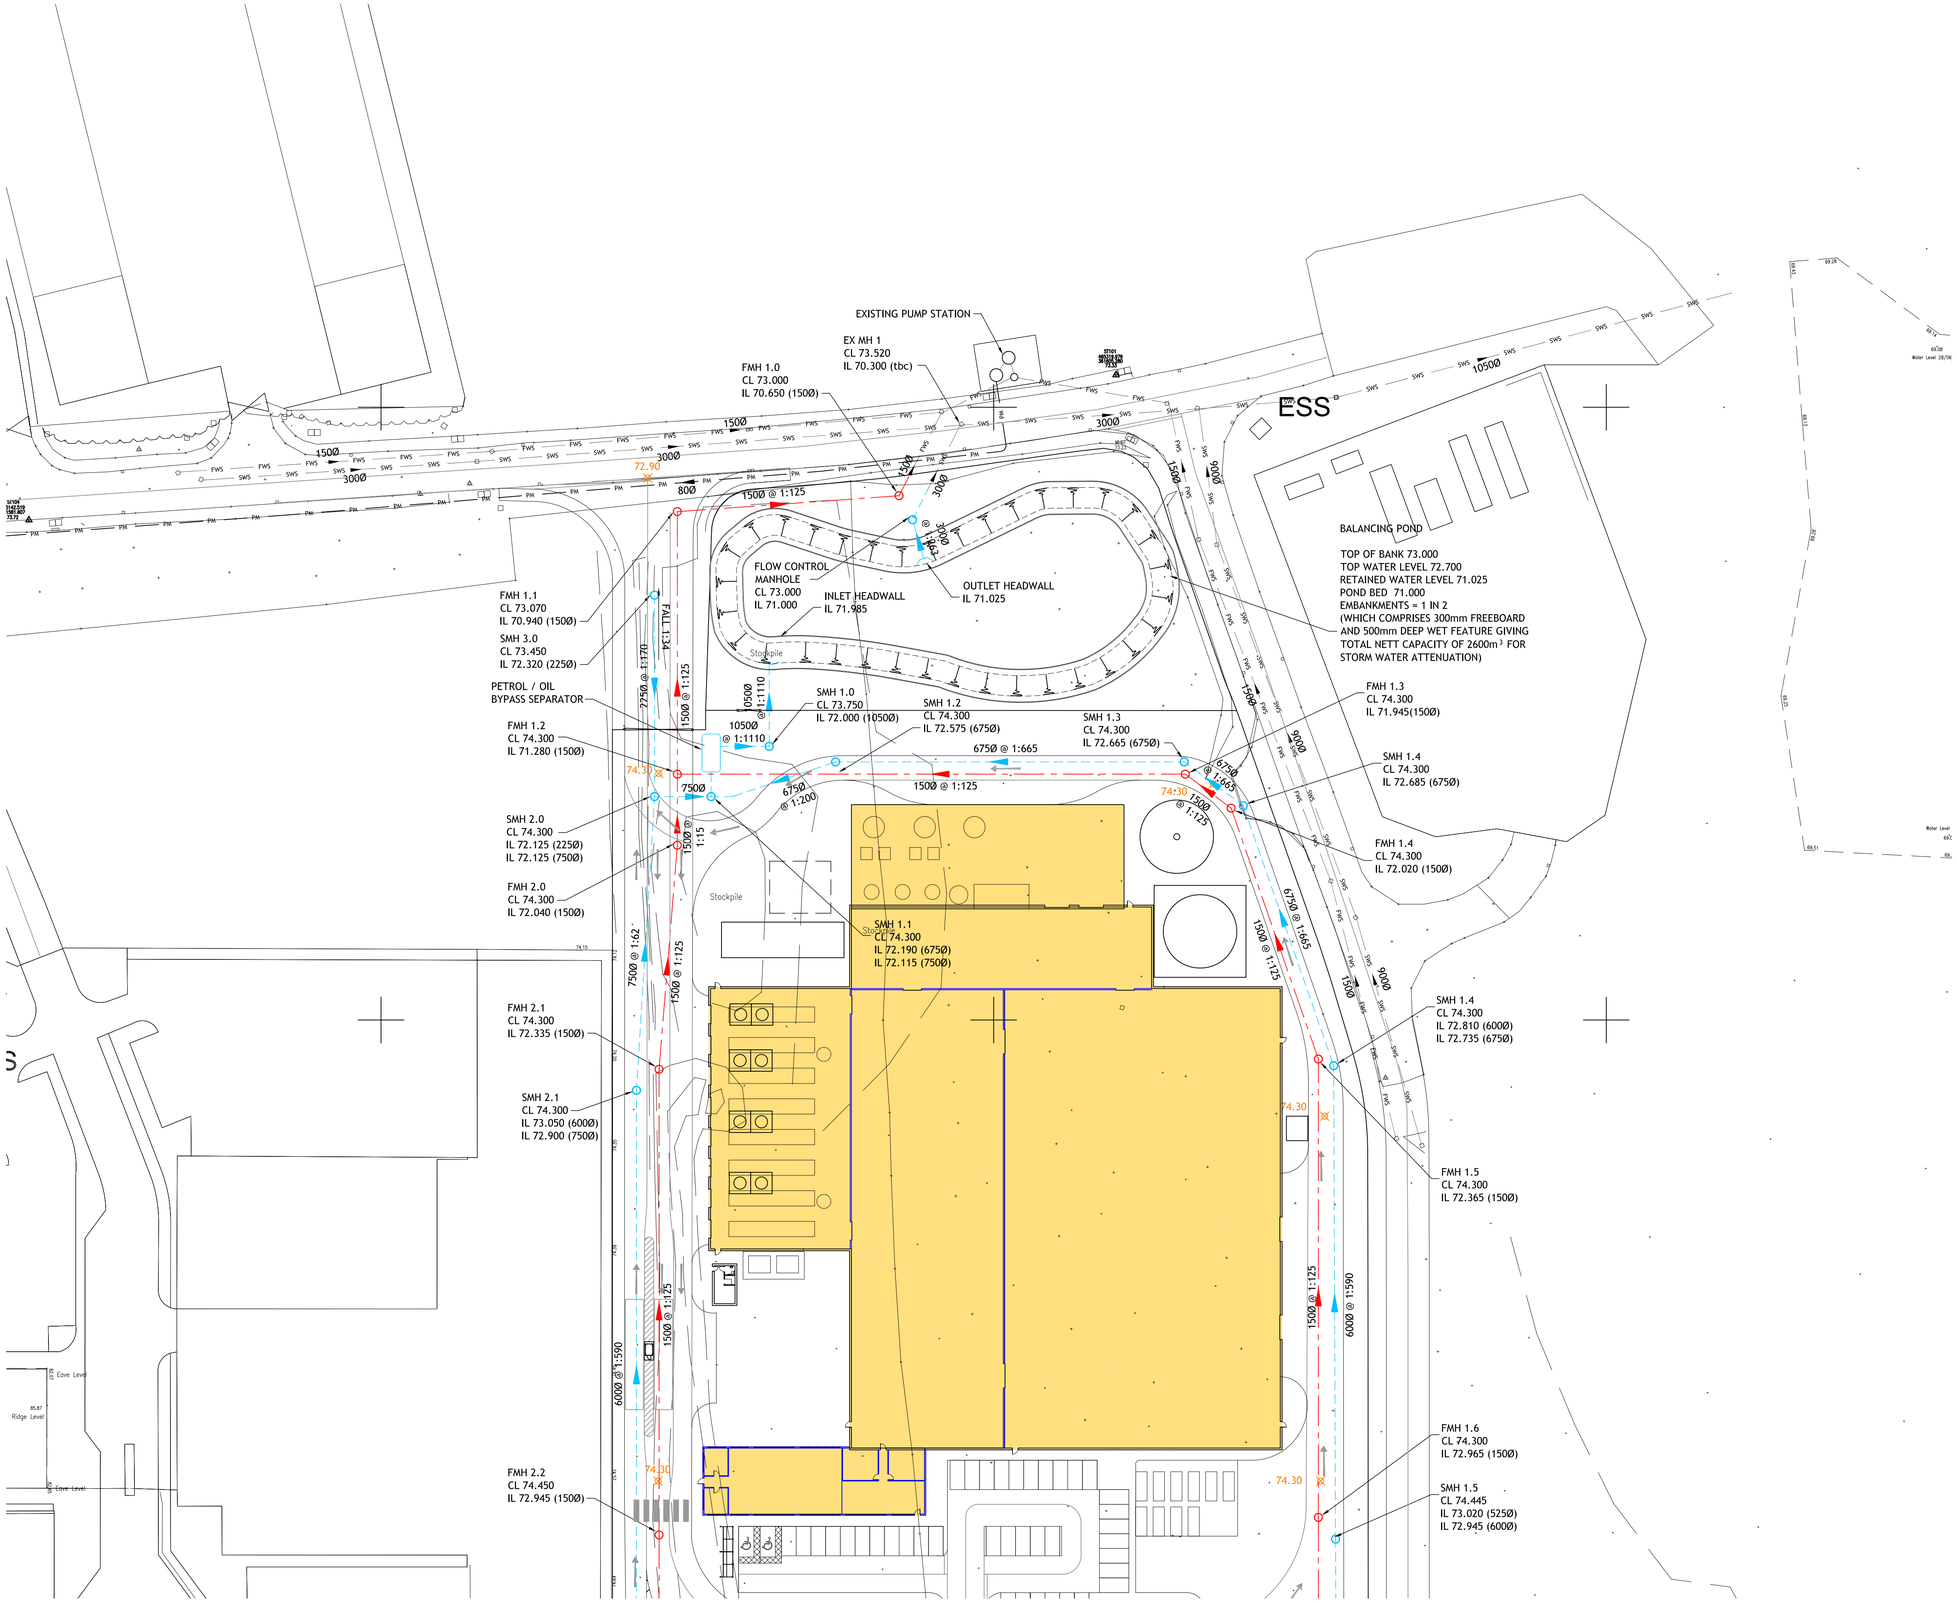


DO NOT SCALE

NOTES

THE WORKS SHALL BE IN ACCORDANCE WITH THE NATIONAL BUILDING SPECIFICATION.

THE LOCATION LINE & LEVEL OF ALL KNOWN EXISTING DRAINAGE PIPEWORK INDICATED ON THE DRAWINGS ARE APPROXIMATE AND FOR GUIDANCE PURPOSES ONLY.

LEGEND

- FWS — EXISTING FOUL WATER SEWER
- SWS — EXISTING SURFACE WATER SEWER
- PROPOSED FOUL DRAINAGE
- PROPOSED SURFACE WATER DRAINAGE
- 74.00 — INDICATIVE FINISHED ROAD LEVEL (SUBJECT TO DETAILED DESIGN)

REV	DATE	BY	DESCRIPTION	CHK	APD
P4	08.11.13	RAH	SITE LAYOUT UPDATED	MCH	PJB
P3	08.11.13	RAH	SITE LAYOUT UPDATED	MCH	PJB
P2	11.10.13	RAH	SITE LAYOUT UPDATED	MCH	PJB
P1	12.09.13	RAH	ISSUED FOR INFORMATION	MCH	PJB

DRAWING STATUS: PRELIMINARY

Tier Consult Ltd.
Elm House Farm
Saighton
Chester
CH3 6EN

Telephone: 01244 333080
Fax: 01244 333081
Mobile: 07966 687066
Email: info@tieruk.com

CLIENT: PEEL ENVIRONMENTAL

ARCHITECT: UMC ARCHITECTS

PROJECT: **BILSTHORPE ENERGY CENTRE**

TITLE: INDICATIVE SITE DRAINAGE STRATEGIC LAYOUT (1 of 2)

SCALE @ SIZE:	CHECKED:	APPROVED:
1:500 @ A1	MCH	PJB
CAD FILE: -	DESIGN/DRAWN: RAH	DATE: SEPT'13

PROJECT No:	DRAWING No:	REV:
T/13-1310	CL(19)01	P4