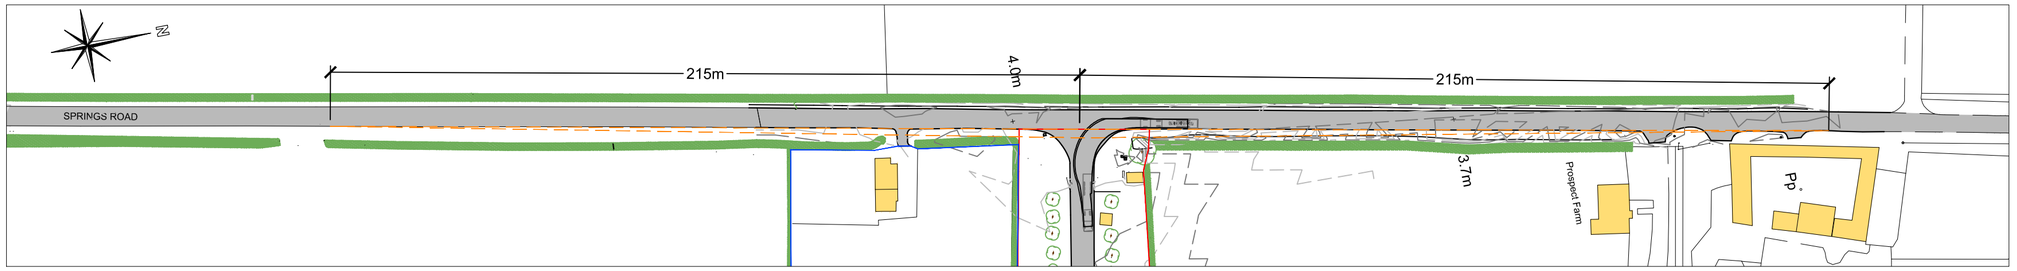

Sightlines at Site Entrance

Scale 1:1,250

0 10m 25m

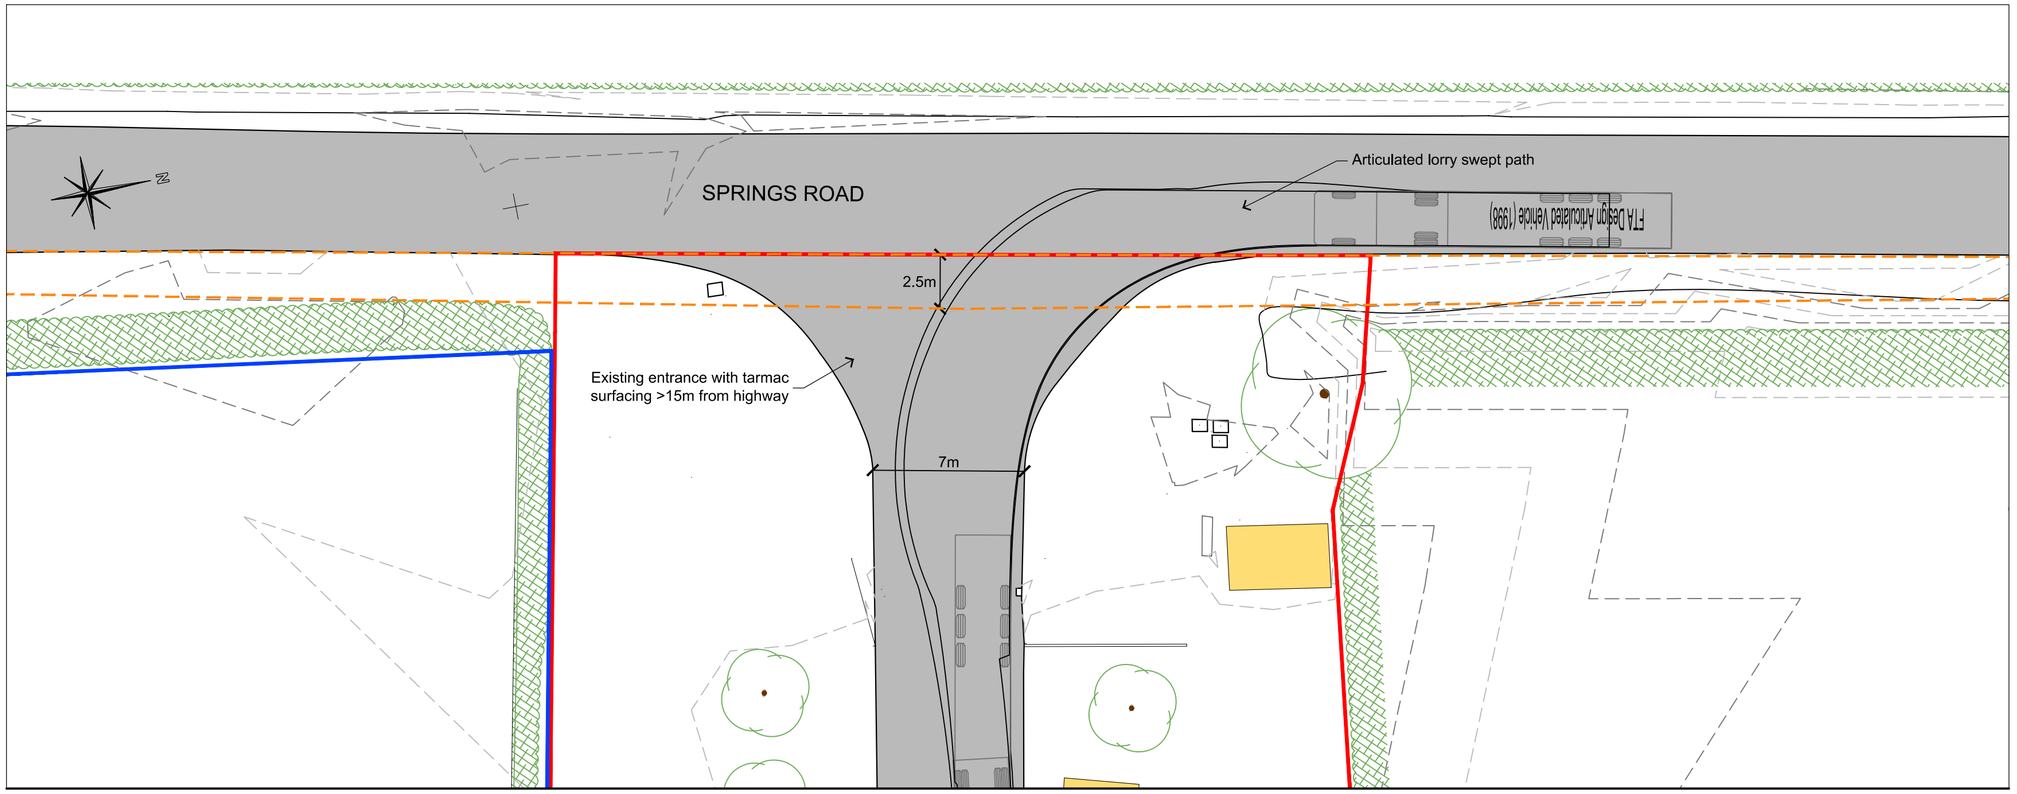

Site Entrance

Scale 1:200

0 1 2 3 4 5m

Key

- Planning Application Boundary
- Other land within the control of the applicant
- Existing Hedgerow
- Existing Tree
- Existing Buildings
- Existing Hardstanding
- Sightlines
- 2.0m high palisade fence
- 2.5m high welded mesh fence

Notes

Sightline Justification:

- posted speed limit is 60 mph (96.5 kph)
- requirments within the Design Manual for Roads and Bridges (DMRB) are: 100 kph = 215 m visibility
- 215 m visibility is therefore sufficient

Ref: DMRB Part 6 TD 42 / 95 Chapter 7 Table 7 / 1 & Figure 7 / 2

REPRODUCED FROM ORDNANCE SURVEY DIGITAL MAP DATA © CROWN COPYRIGHT 2015. ALL RIGHTS RESERVED. LICENCE NUMBER 0100031673

R Elliott Associates Ltd
Consulting Structural & Civil Engineers
01590 683 176 info@rea-ltd.co.uk www.rea-ltd.co.uk

AECOM
Royal Court, Basil Close
Chesterfield
Derbyshire. S41 7SL
Telephone. (01246) 209221
Fax. (01246) 209229
www.aecom.com

THIS DOCUMENT HAS BEEN PREPARED PURSUANT TO AND SUBJECT TO THE TERMS OF AECOM' APPOINTMENT BY ITS CLIENT. AECOM ACCEPTS NO LIABILITY FOR ANY USE OF THIS DOCUMENT OTHER THAN BY ITS ORIGINAL CLIENT OR FOLLOWING AECOM' EXPRESS AGREEMENT TO SUCH USE, AND ONLY FOR THE PURPOSES FOR WHICH IT WAS PREPARED AND PROVIDED.

Notes:

IGas Energy

Project Title:	IGAS EXPLORATORY WELLSITE SPRINGS ROAD, MISSON				
Client:	ISLAND GAS LIMITED				
Drawing Title:	PROPOSED SITE ENTRANCE & SIGHTLINES				
Drawing Number:	DRAWING 6				
Scale @ A2:	AS SHOWN	Drawn By:	AJNE	Date:	28.09.15