


Site Hoarding Image

Scale N.T.S.

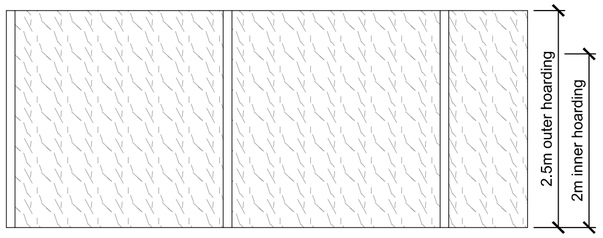


Site Hoarding Elevation

Scale 1:50



Heras Fencing Image

Scale N.T.S.

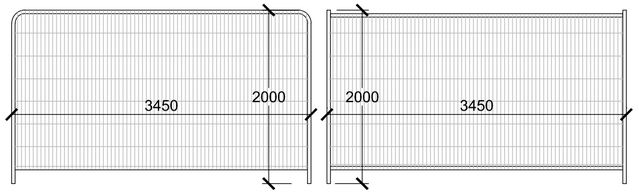


Heras Fencing Elevation

Scale 1:50




Weld Mesh Fencing

Scale N.T.S.

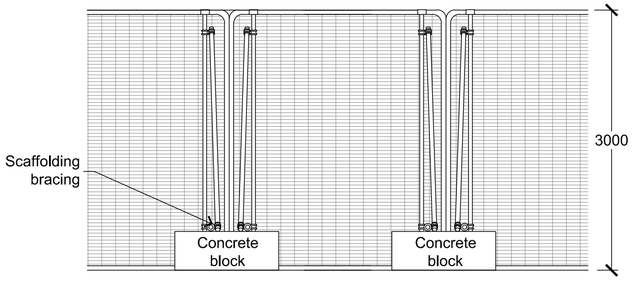

Weld Mesh Fencing Elevation

Scale 1:50

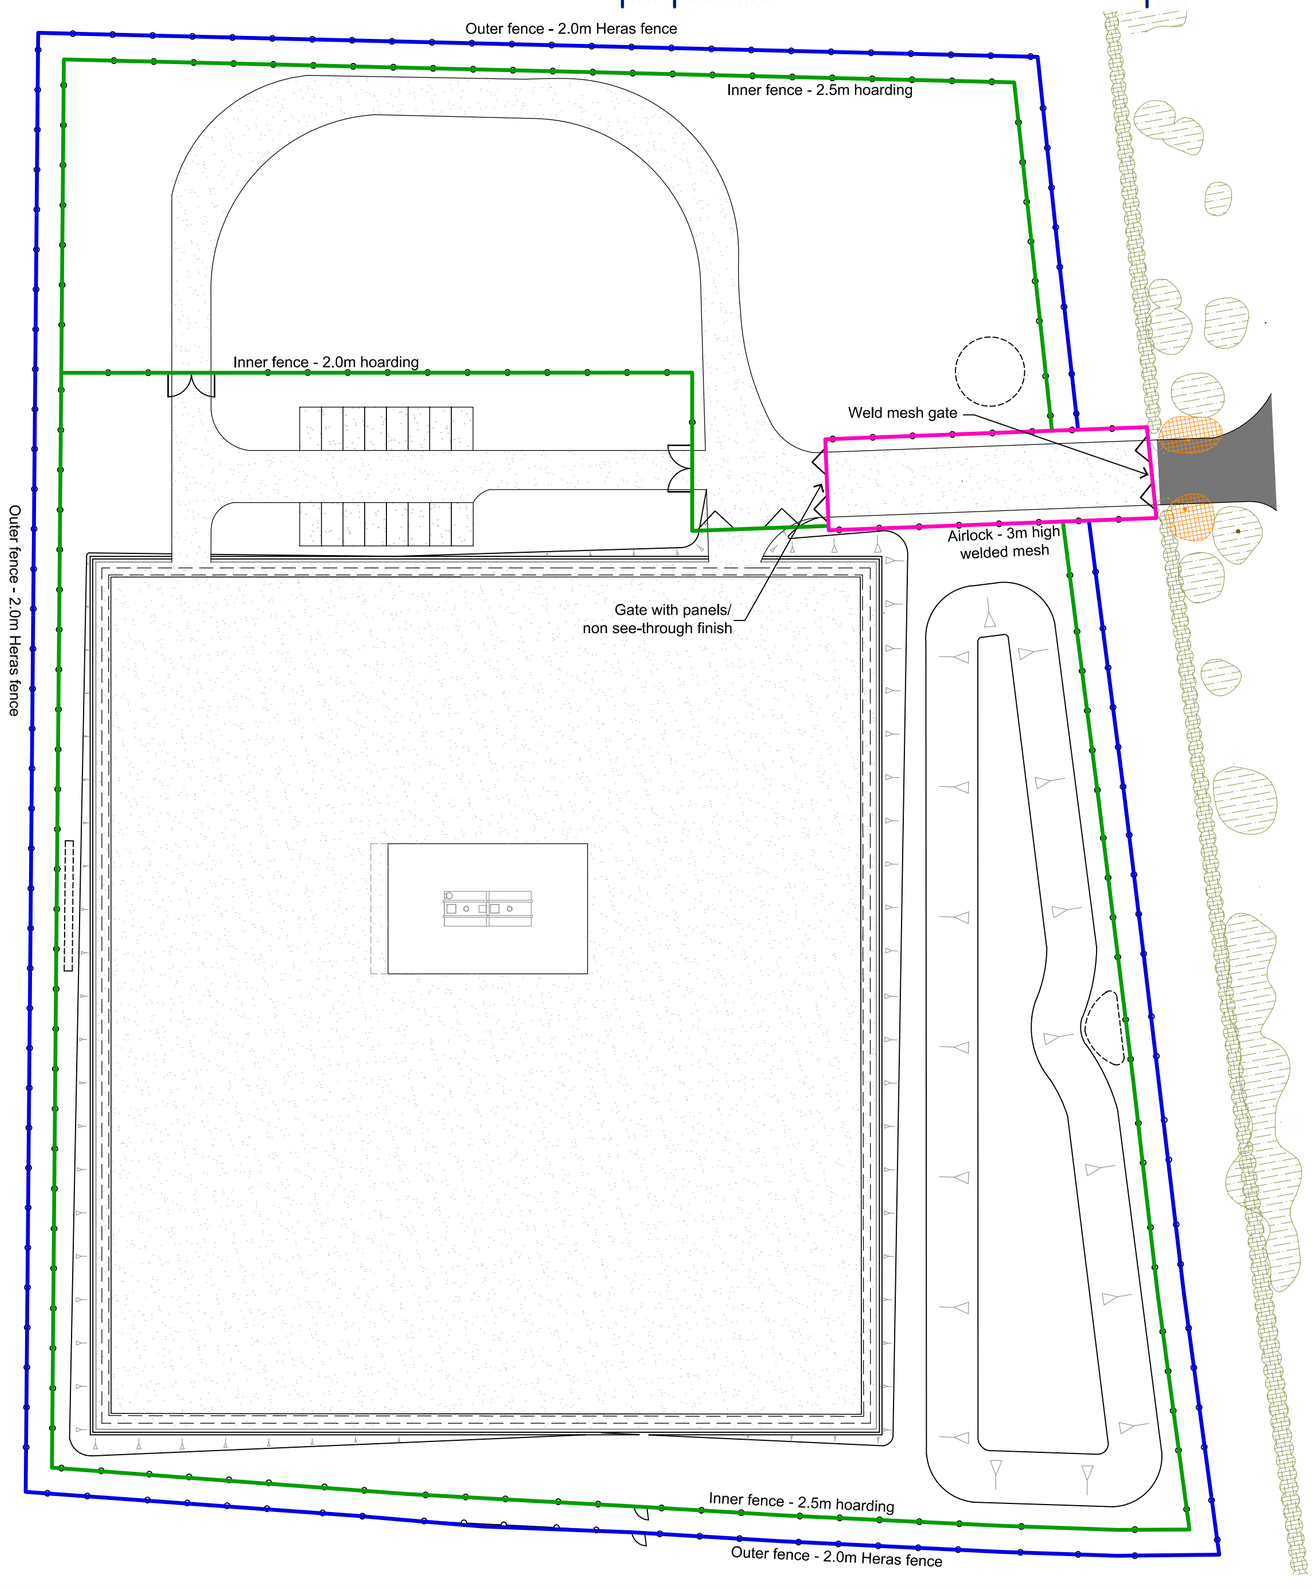

Heras fence - 2m high
Hoarding - 2m high
Welded mesh - 3m high
Tree to be removed

R Elliott Associates Ltd
CONSULTING STRUCTURAL & CIVIL ENGINEERS
t: (01590) 683176 f: (01590) 683533 info@rea-ltd.co.uk www.rea-ltd.co.uk
Dennett House
Brighton Road
Sway
Lymington
Hampshire
SO41 6EB

IGas Energy

REA LIMITED

Client	IGas Energy Plc Land West of A634, Barnby Moor, Blyth, Nottinghamshire
Job Title	Tinker Lane Site
Drawn By	AJNE
Date	May 2016
Sheet Size	A2
Drawing Title	Proposed Site - Fencing Layout Scale 1:500
Drawing Number	TL3/09
Revision	A