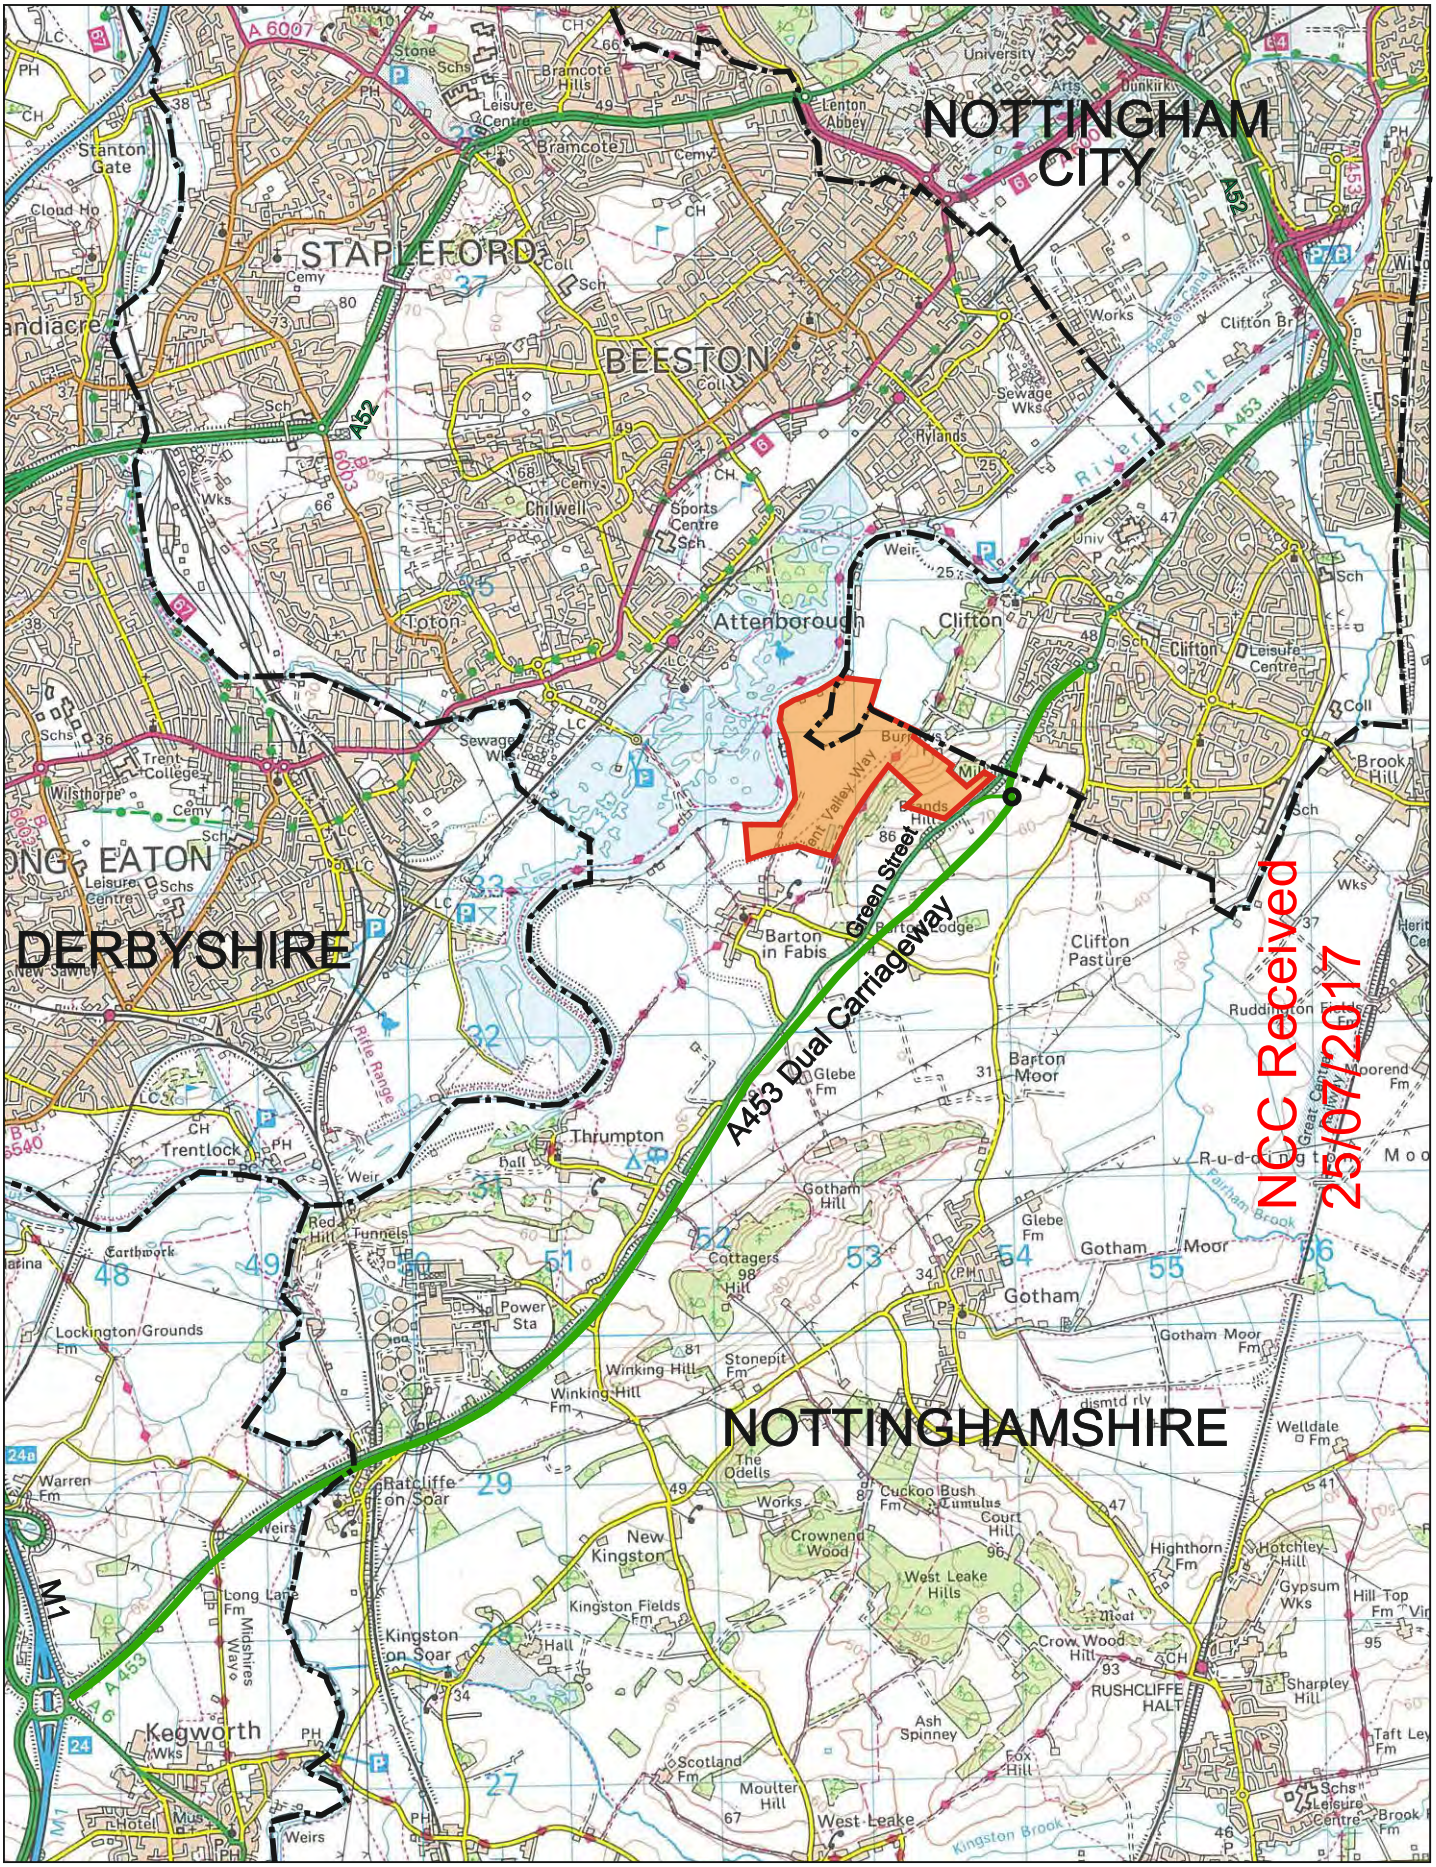


Plan PA17-1	Title: Site Location	Planning Application Area	LONDON ROCK SUPPLIES LTD
Based upon the 2006 Ordnance Survey 1:25,000 map with the permission of The Controller of Her Majesty's Stationary Office Crown Copyright Greenfield Associates, 1 Commercial Rd, Keyworth, Nottingham Licence No. 100020505	Project: Planning Application	Project No.: LRS/BTN/101	Greenfield associates
	Site: Land at Mill Hill, & Barton in Fabis	Scale: 1:50,000	1 Commercial Road, Keyworth, Nottingham, NG12 5JS Email: admin@greenfield-associates.co.uk Tel: (0115) 9372002