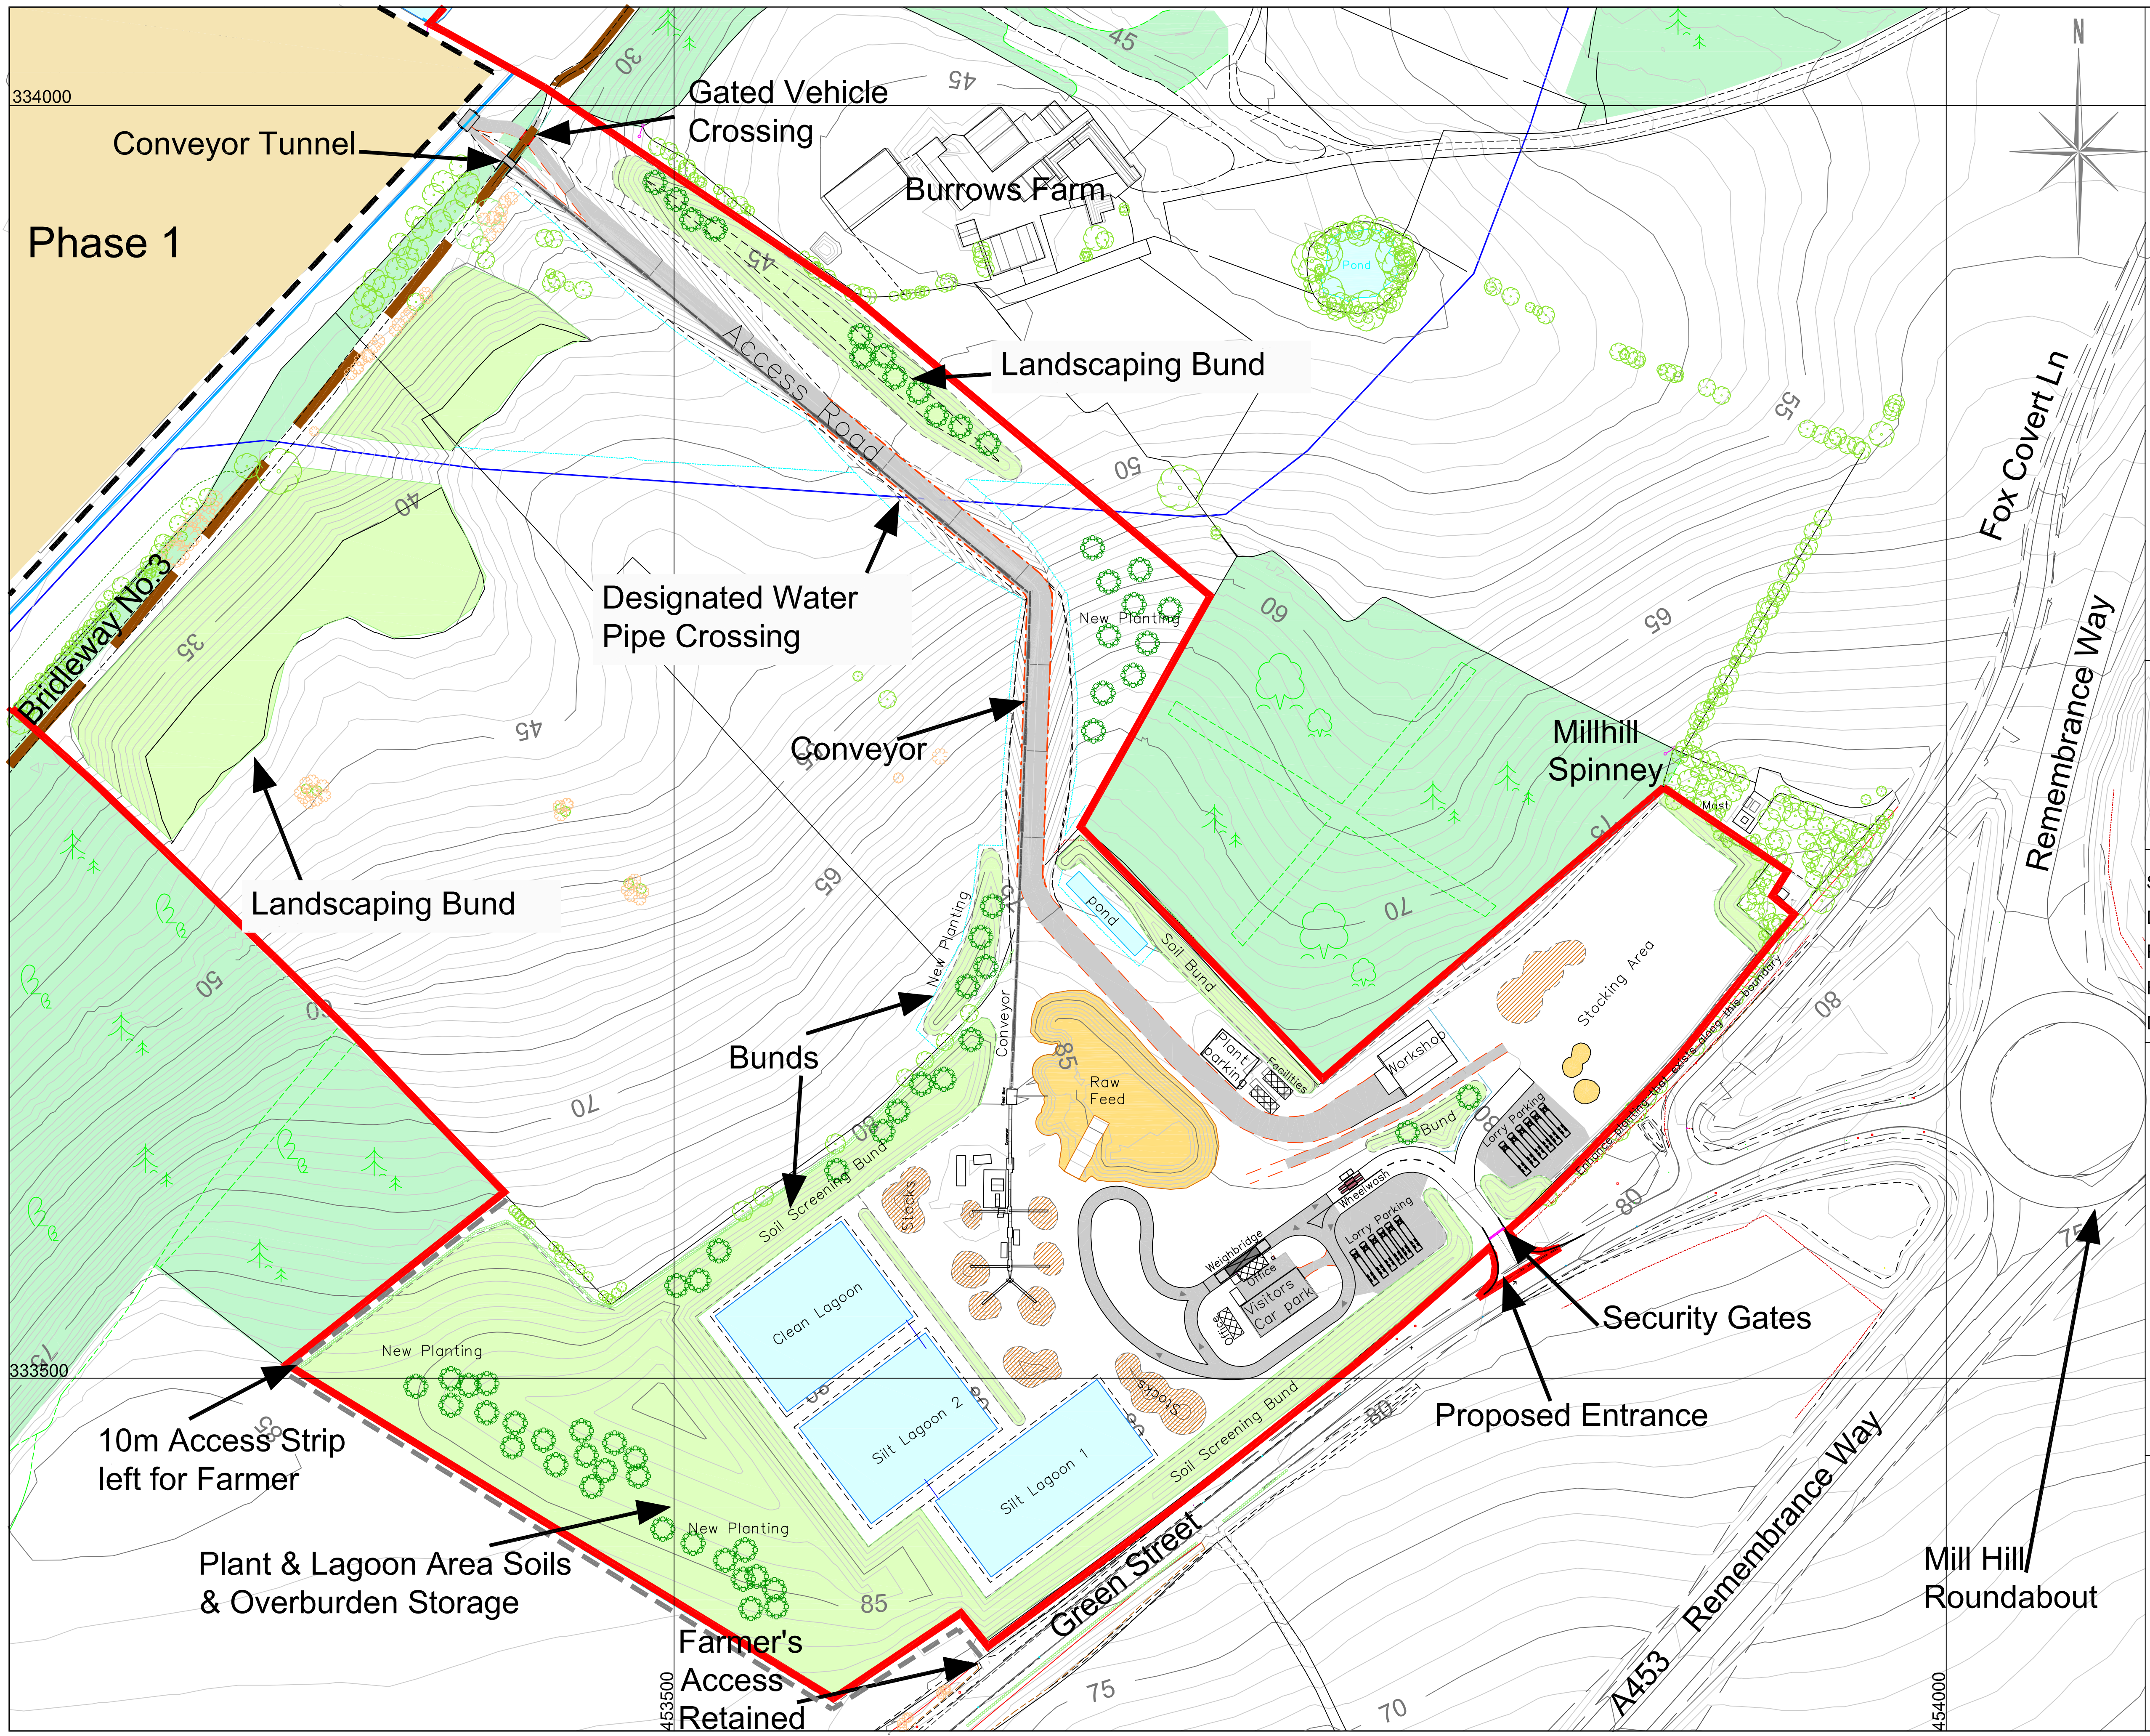

Key

━	Planning Application Area
🟧	Excavation Area
🟩	Proposed Bunds
○	Proposed Planting
🟩	Existing Woodland
○	Existing Trees and Shrubs
▭	Lagoons/ Surface Water Collection Ponds
━	Stream/ Drains
╍	Public Rights of Way
━	Buried Water Pipe 600mm

Scale

0m 50m 100m

Site surveyed by Greenfield Associates May 2013

Based upon 2013 Ordnance Survey 1:2500 digital base with the permission of The Controller of Her Majesty's Stationary Office. © Crown Copyright.

Licence No. 100020505

The copyright of this drawing and its contents are the sole property of Greenfield Associates and must not be copied or shown to third parties without prior consent of the Company or its clients.

Scale: 1:2,500 @ A3
Date: 11/11/2016
Project No: LRS/BTN/103
File: BTN 17-6 V2 Site Layout Plan.dwg
Drawn by: SFH

NCC Received
25/07/2017

Site

Land at Mill Hill and Barton in Fabis

Project

Planning Application

Plan

PA 17-6
Proposed Site Layout

Greenfield
associates
1 Commercial Rd, Keyworth, Nottingham, NG12 5JS.
Email: admin@greenfield-associates.co.uk
Tel: (0115) 937 2002