




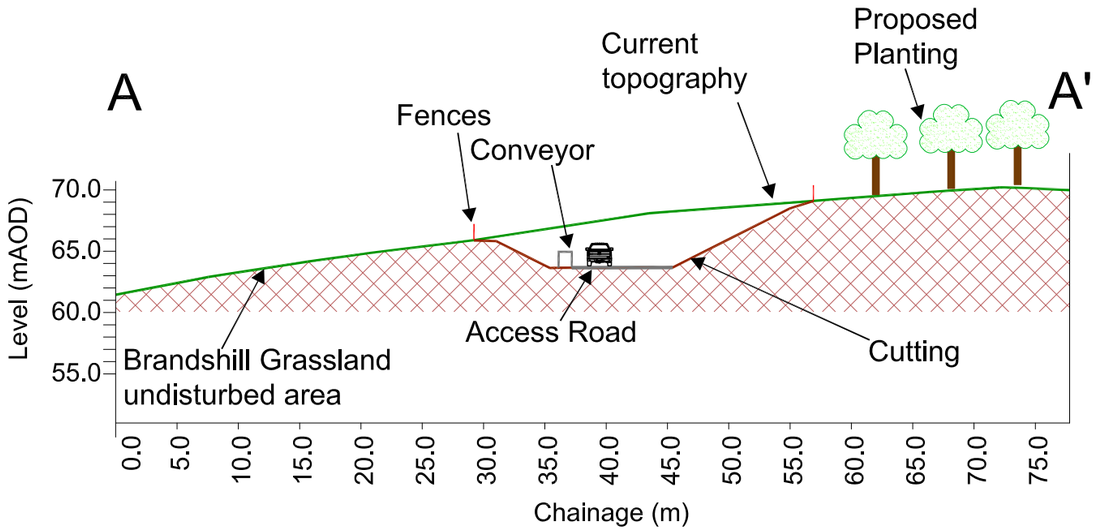


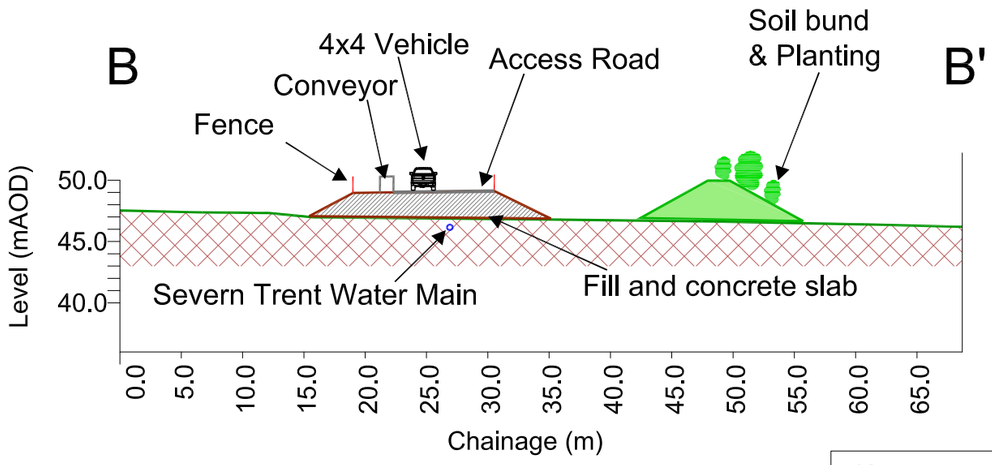

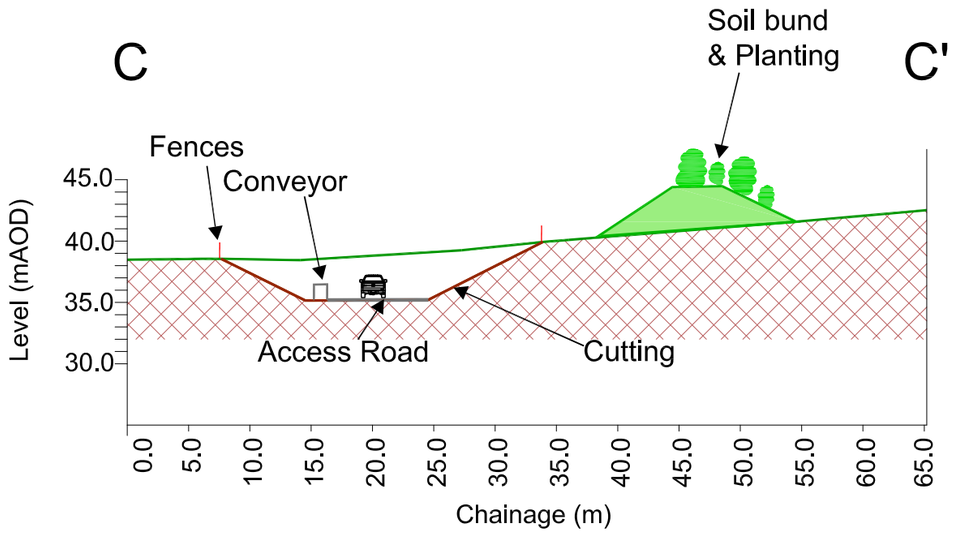

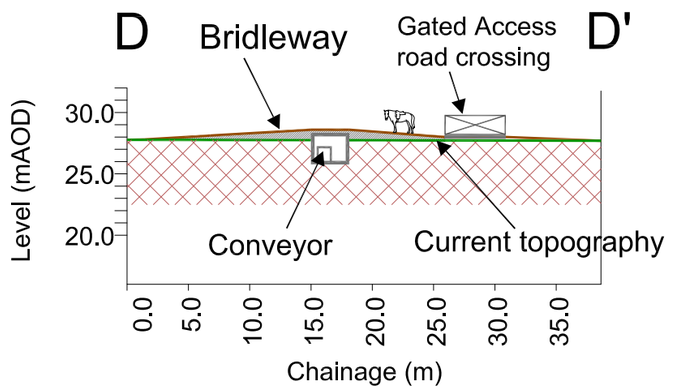

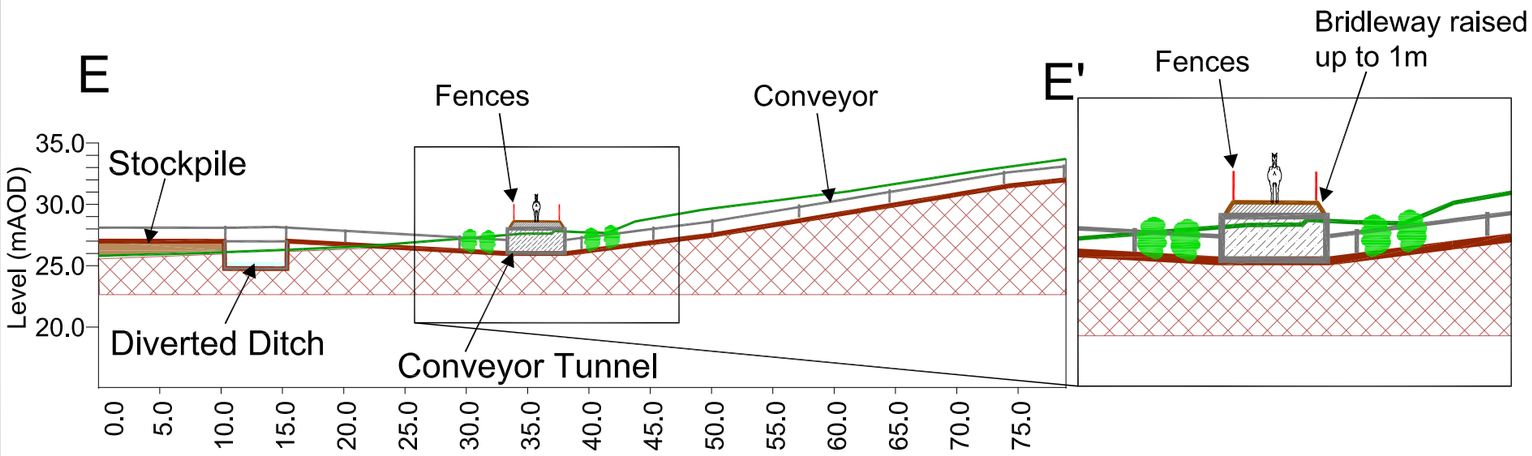

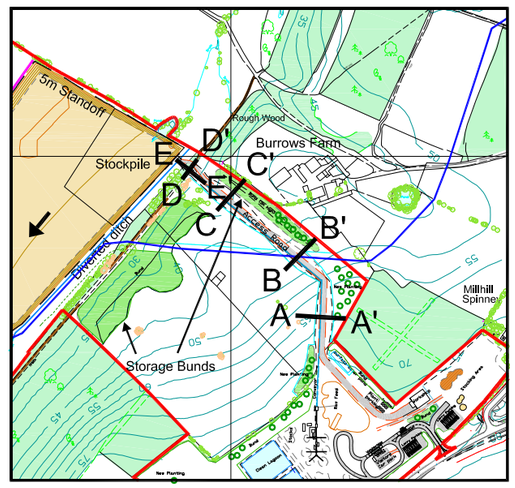

Key

- Top Soil Bund
- Mineral
- Mercia Mudstone
- Fill
- Proposed Topography
- Planning Application Area
- Hedge
- Current Topography

Received 25/07/2017

File:	BTN X-secs_1 v2.dwg
Project No.	LRS/BTN/103
Scale:	1:500 @A3
Drawn by:	SFH
Date:	3rd Feb 2017

Site
Barton in Fabis

Project
Planning Application

Title
PA 17-7 Cross sections

LONDON ROCK SUPPLIES LTD

Greenfield associates
1 Commercial Rd, Keyworth, Nottingham, NG12 5JS
Email: admin@greenfield-associates.co.uk
Tel: (0115) 937 2002