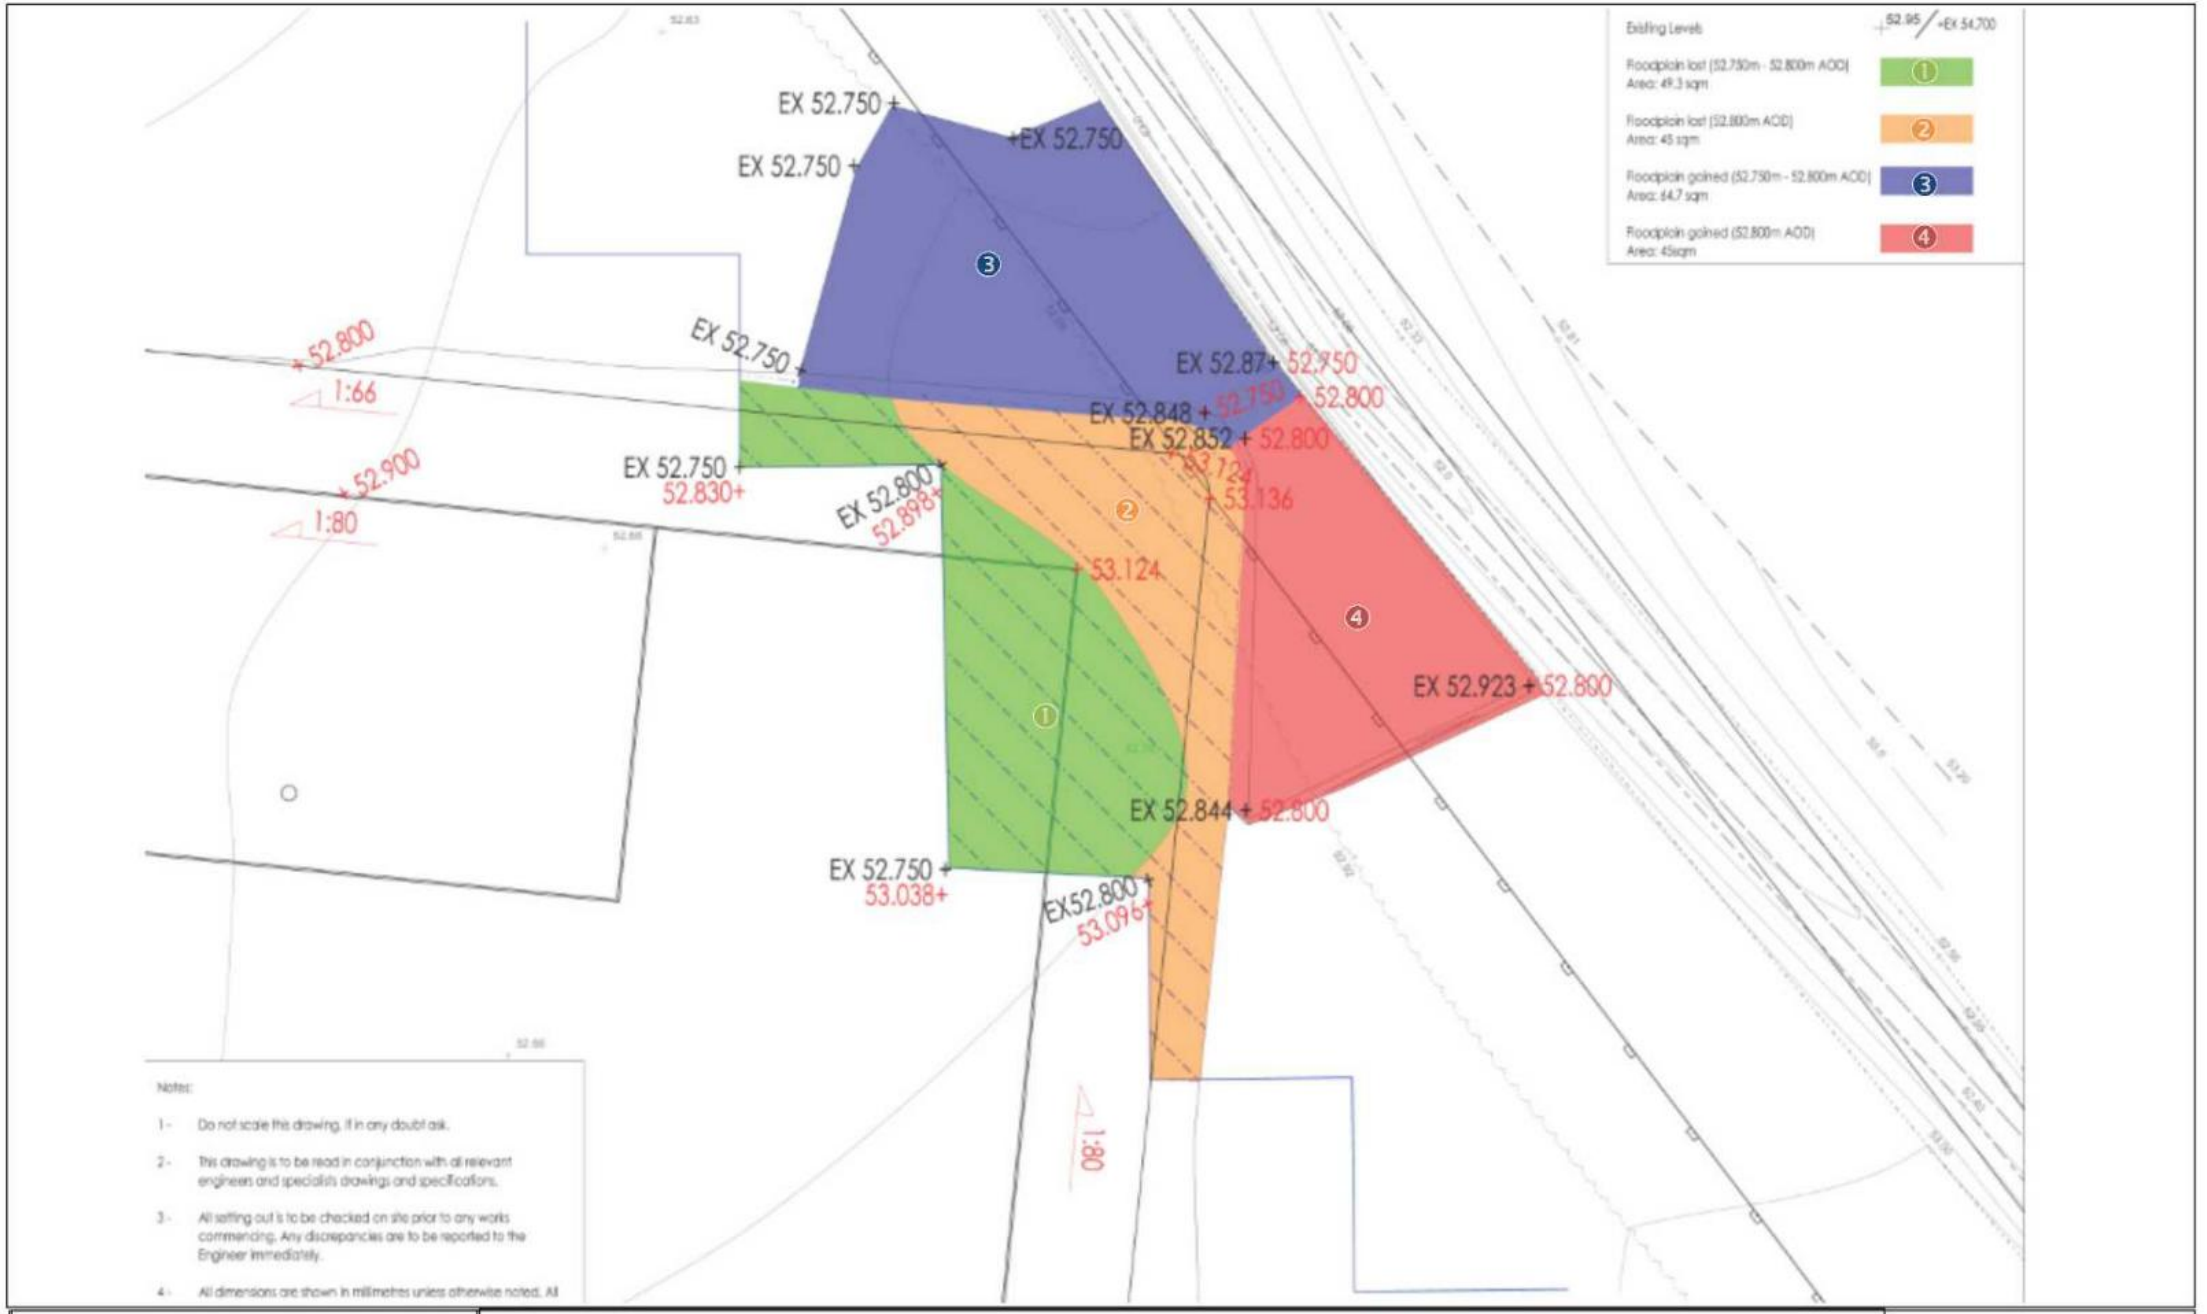

Nottinghamshire County Council

Erection of a Primary School for 1.5 Forms of Entry, plus 26 place Nursery – variation of playing pitch site layout
Millside Spencer Academy Primary School, Evans Road, East Leake
Planning Application 8/23/02136/CTY

This map is based upon Ordnance Survey material with the permission of Ordnance Survey on behalf of the Controller of Her Majesty's Stationery Office © Crown copyright. Unauthorised reproduction infringes Crown copyright and may lead to prosecution or civil proceedings. 100019713, 2024

N W E S

Scale: NTS
Date: 16/02/2024
Produced by: jw69

PLAN 4