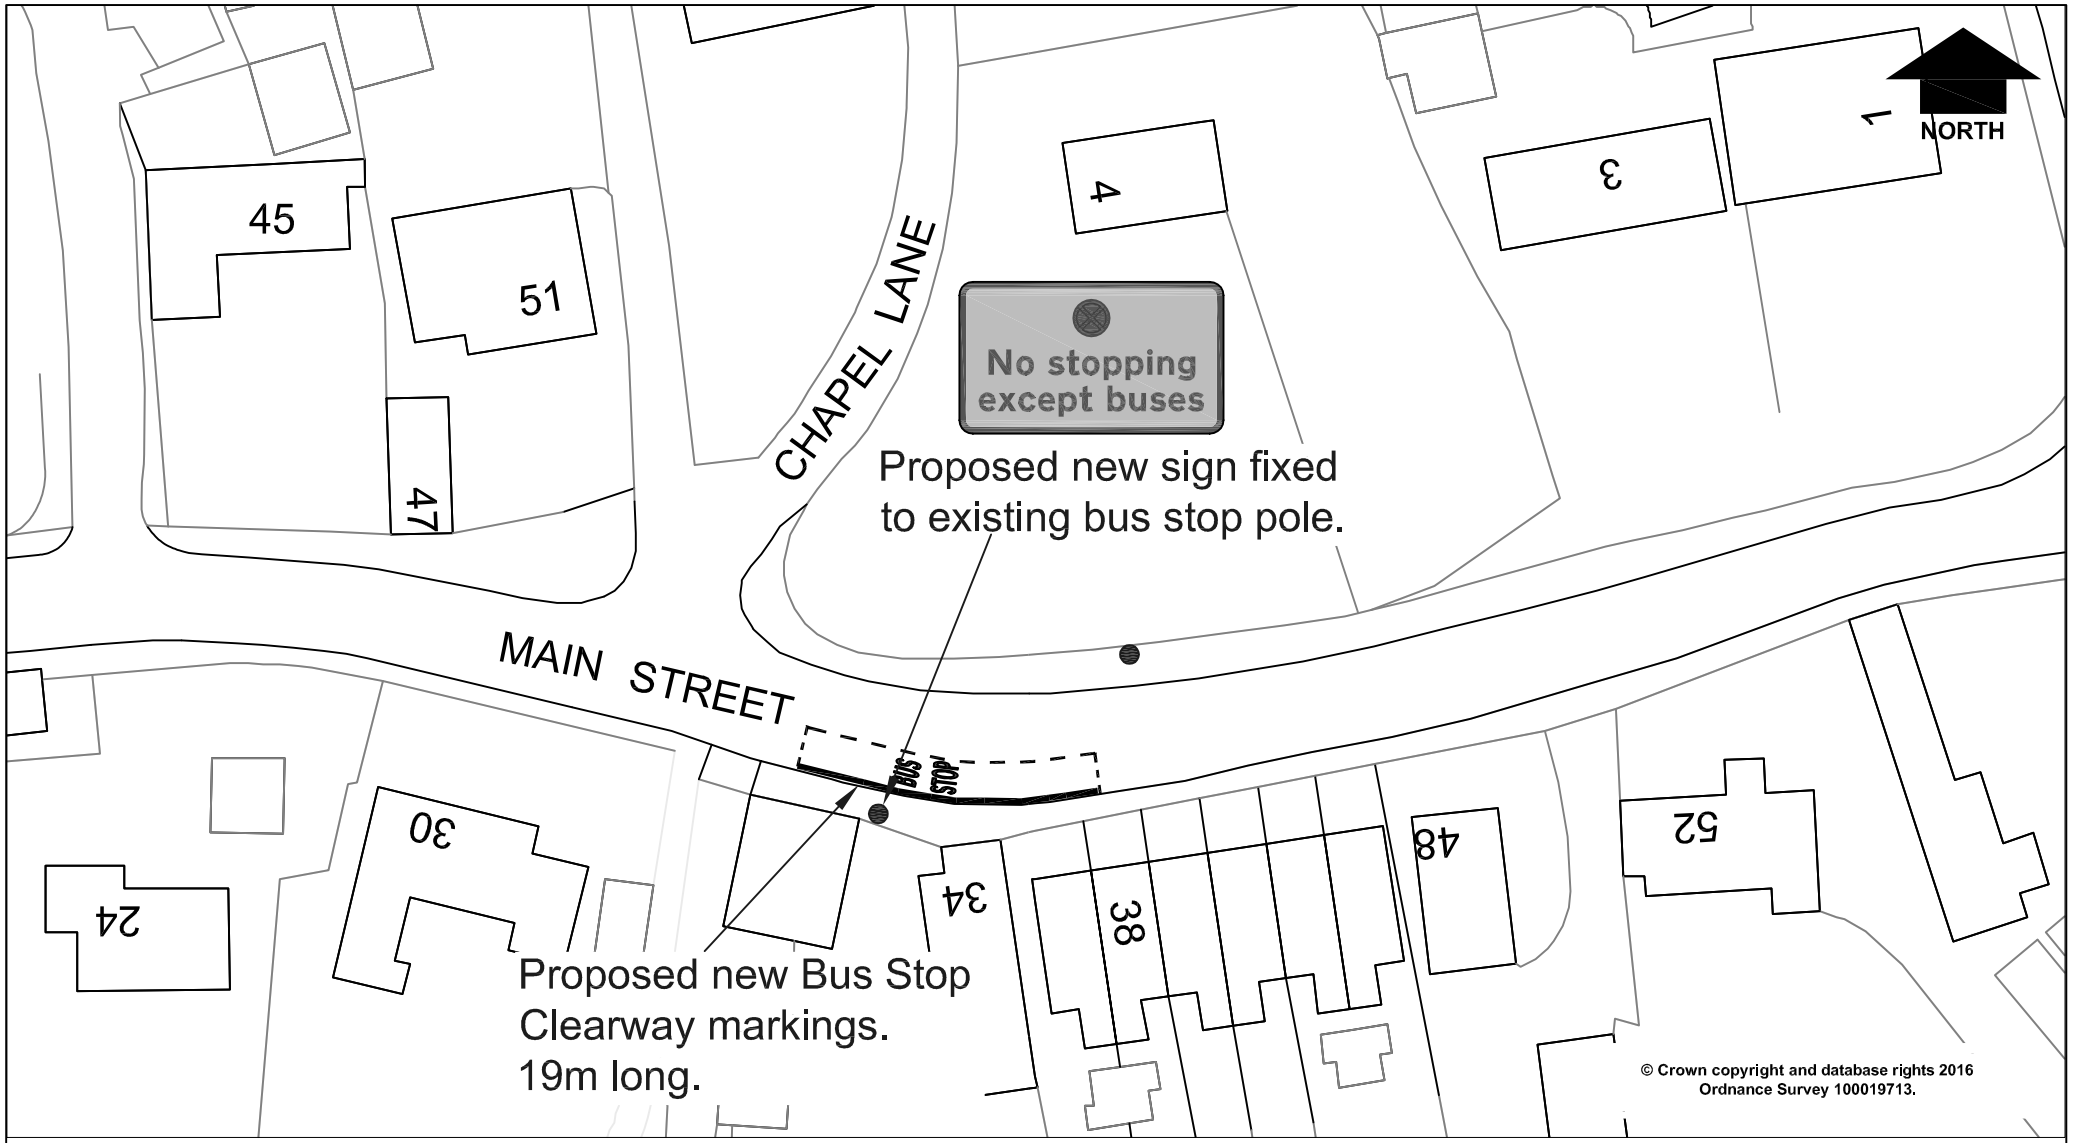

Rev	Description	Drawn	Ch'kd	Auth	Date

In partnership with Nottinghamshire County Council
www.vlaem.co.uk Tel 01623 873873
Bilsthorpe Depot, Bilsthorpe Business Park,Bilsthorpe, Nottinghamshire NG22 8ST
Via East Midlands Limited,Registered In England no.09903246

Project: O/S 32/34 Main Street, Lambley — Proposed New Bus Stop Clearways		Drawn: J.A.B.	Date: Sept.16
Property No.	Project No.	Ch'kd	Date
Title: Location Plan		Auth	Traced
Drawing No.: H/04078/2347/03		Rev	Scale: 1:500

A4

Nov 11,2016 - 1:45pm I:\Highways\Design and Construction\Roads and Highways\Projects\16-17\Capital\P.H\B.71617.01 Gedling TROs and Bus Stop Clearways\m\Main Street Lambley - Bus Stop Clearways PLAN.dwg