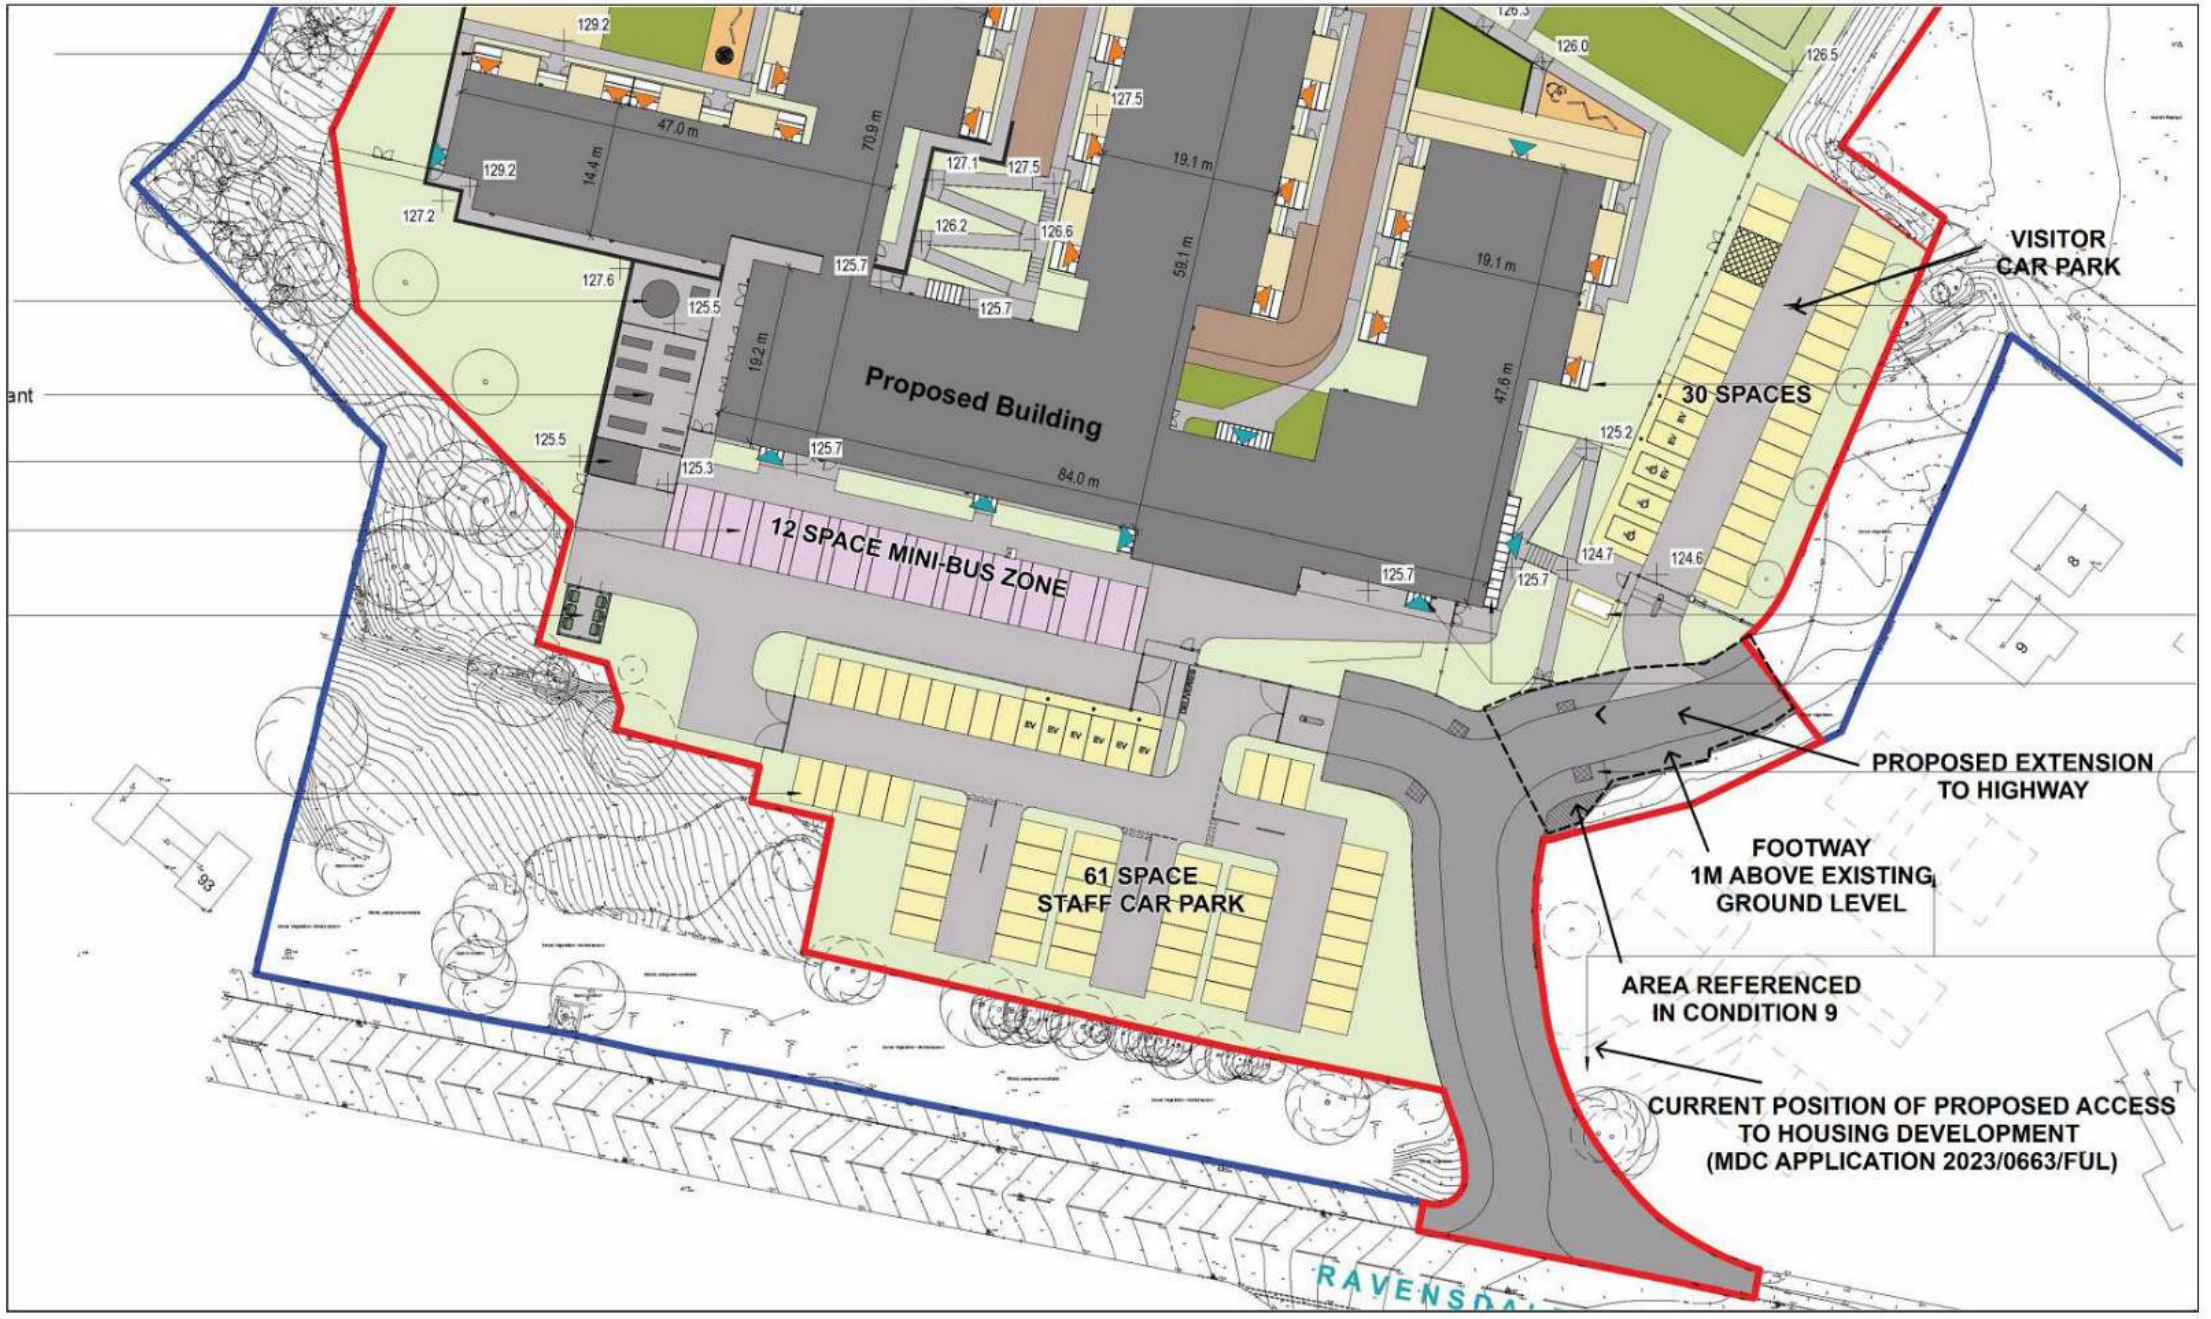

Nottinghamshire County Council

Special Educational Needs School including alterations to existing highway junction and access road
Land north of Ravensdale Road, Mansfield
Planning Application 2/2023/0680/NCC

This map is based upon Ordnance Survey material with the permission of Ordnance Survey on behalf of the Controller of Her Majesty's Stationery Office © Crown copyright. Unauthorised reproduction infringes Crown copyright and may lead to prosecution or civil proceedings. 100019713, 2024

N W E S

Scale: NTS
Date: 04/03/2024
Produced by: jw69

PLAN 12