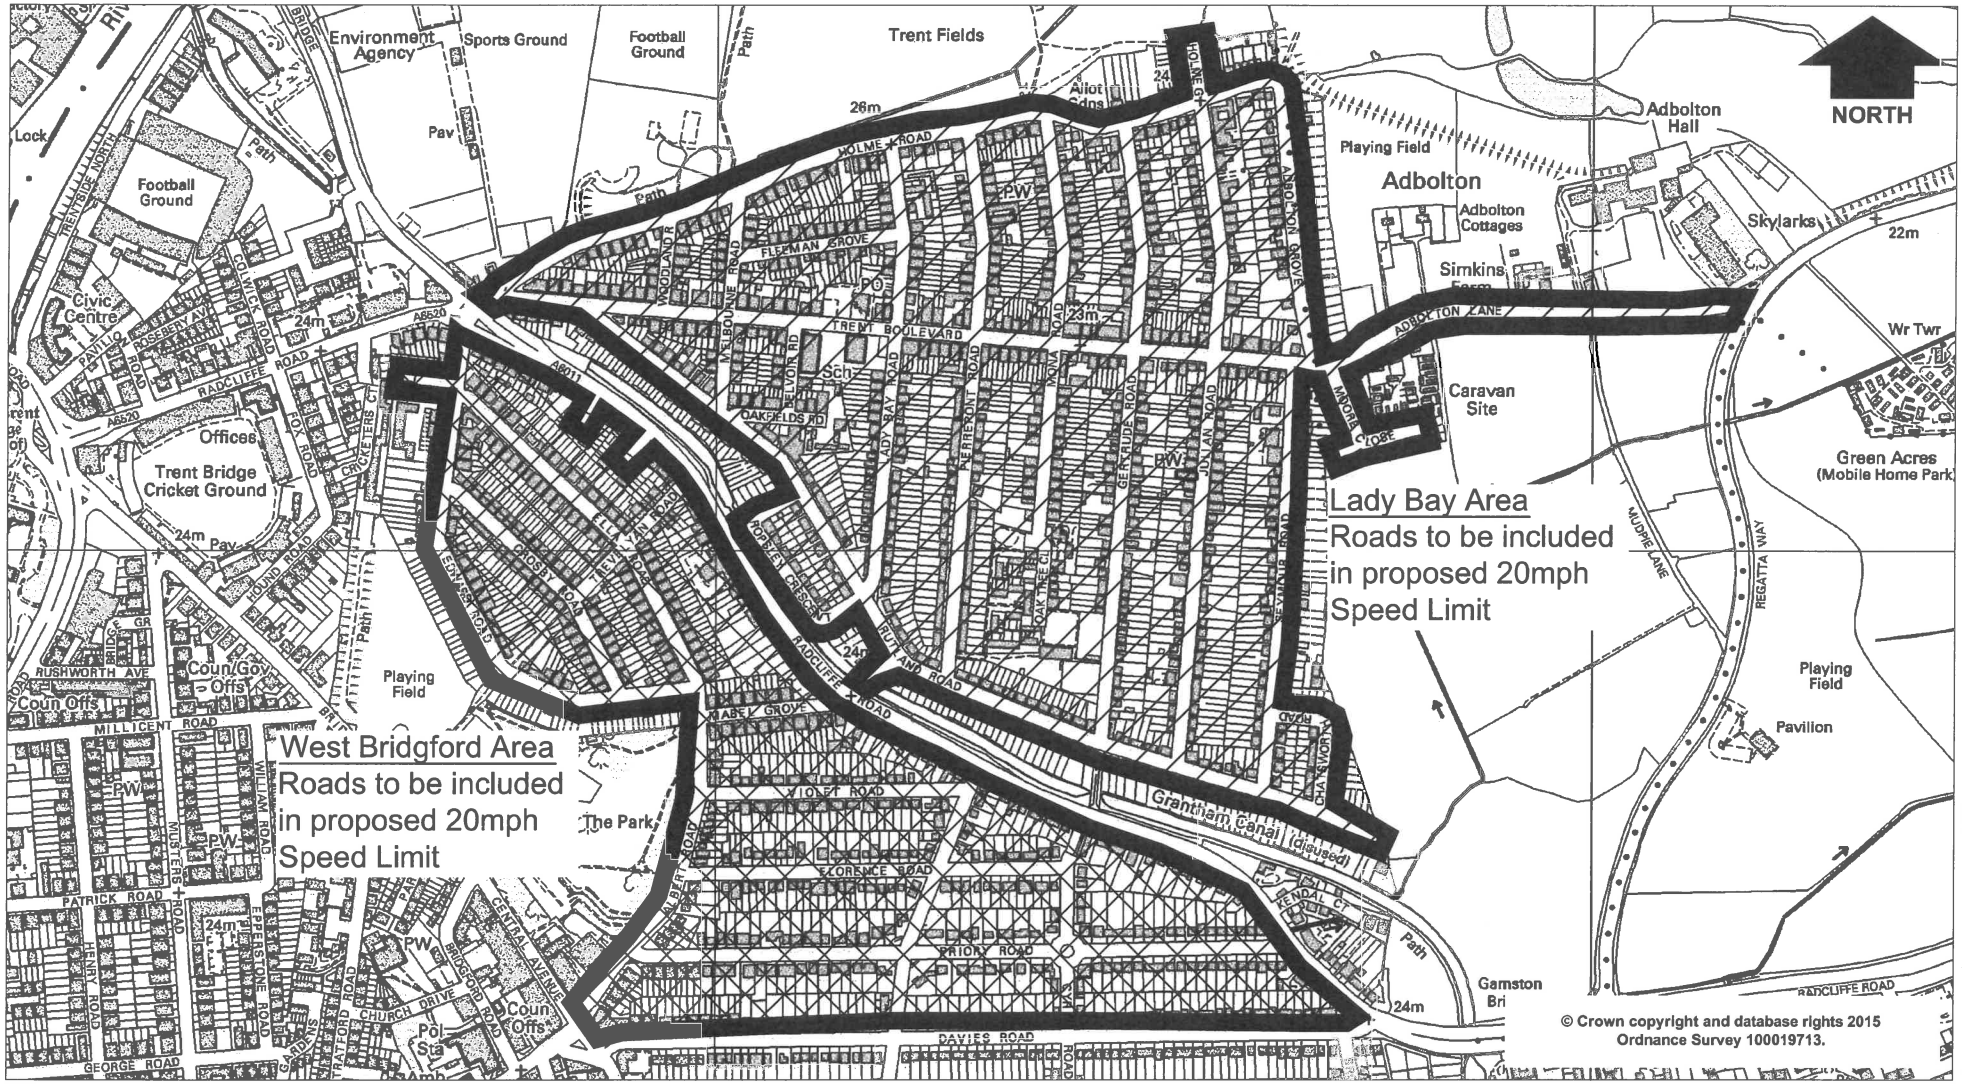

Rev	Description	Drawn	Ch'kd	Auth	Date

Nottinghamshire County Council

Trent Bridge House, Fox Road,
West Bridgford, Nottingham, NG2 6BJ
Tel: 0300 500 80 80

© Nottinghamshire County Council

Project	West Bridgford Area — Proposed 20mph Speed Limits	Drawn J.A.B.	Date Aug 2015
Property No.	Project No.	Ch'kd	Date
Title	Location Map	Auth	Traced
Drawing No.		Rev	Scale N.T.S.

A4

Aug 05,2015 - 10:06am I:\Highways\Design and Construction\Roads and Highways\Projects\15-16\Capital\P.H.IL.81516.04 West Bridgford 20mph Limit Zone\ImprovWest Bridgford 20 mph.dwg