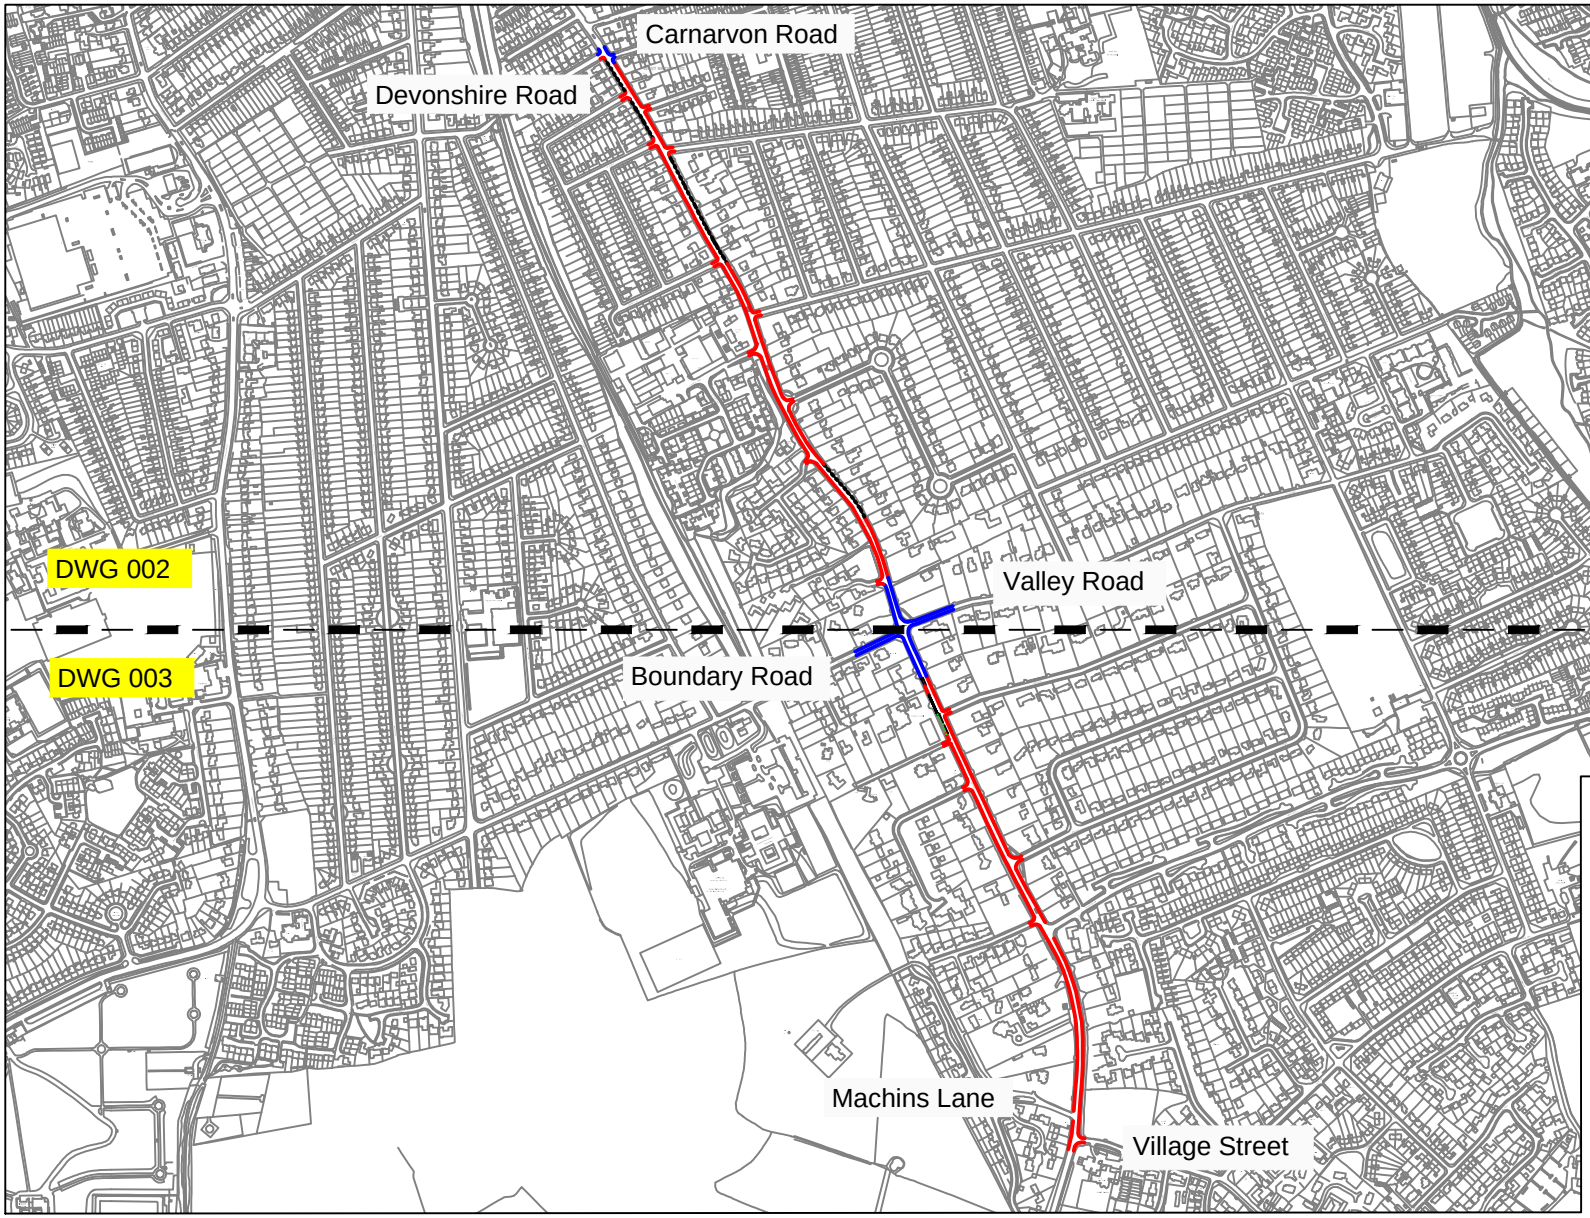

© Crown copyright and database rights 2017
Ordnance Survey 100019713.

KEY

- Proposed double yellow line - 'No Waiting At Any Time'
- Exisiting double yellow line
- Proposed single yellow line - 'No Waiting Mon-Fri 7am - 7pm
- Proposed limited waiting parking bay for 20mins Mon-Fri 7am-7pm and single yellow line at all other times

Rev	Description	Drawn	Ch'kd	Auth	Date

in partnership with

Nottinghamshire County Council

www.viaem.co.uk Tel 01623 873873
Bilsthorpe Depot, Bilsthorpe Business Park,Bilsthorpe, Nottinghamshire NG22 8ST

Project: WEST BRIDGFORD CYCLEWAY IMPROVEMENTS		Drawn: JE	Date: 12/12
Status	Project No.: H/TRO/8256	Ch'kd: MB	Date: 19/12
Title: MELTON ROAD DYL OVERVIEW		Auth: MB	Traced: 19/12
Drawing No.: H/TRO/8256/001		Rev	Scale: N.T.S

© Via East Midlands Limited,Registered in England no.09903246

A4