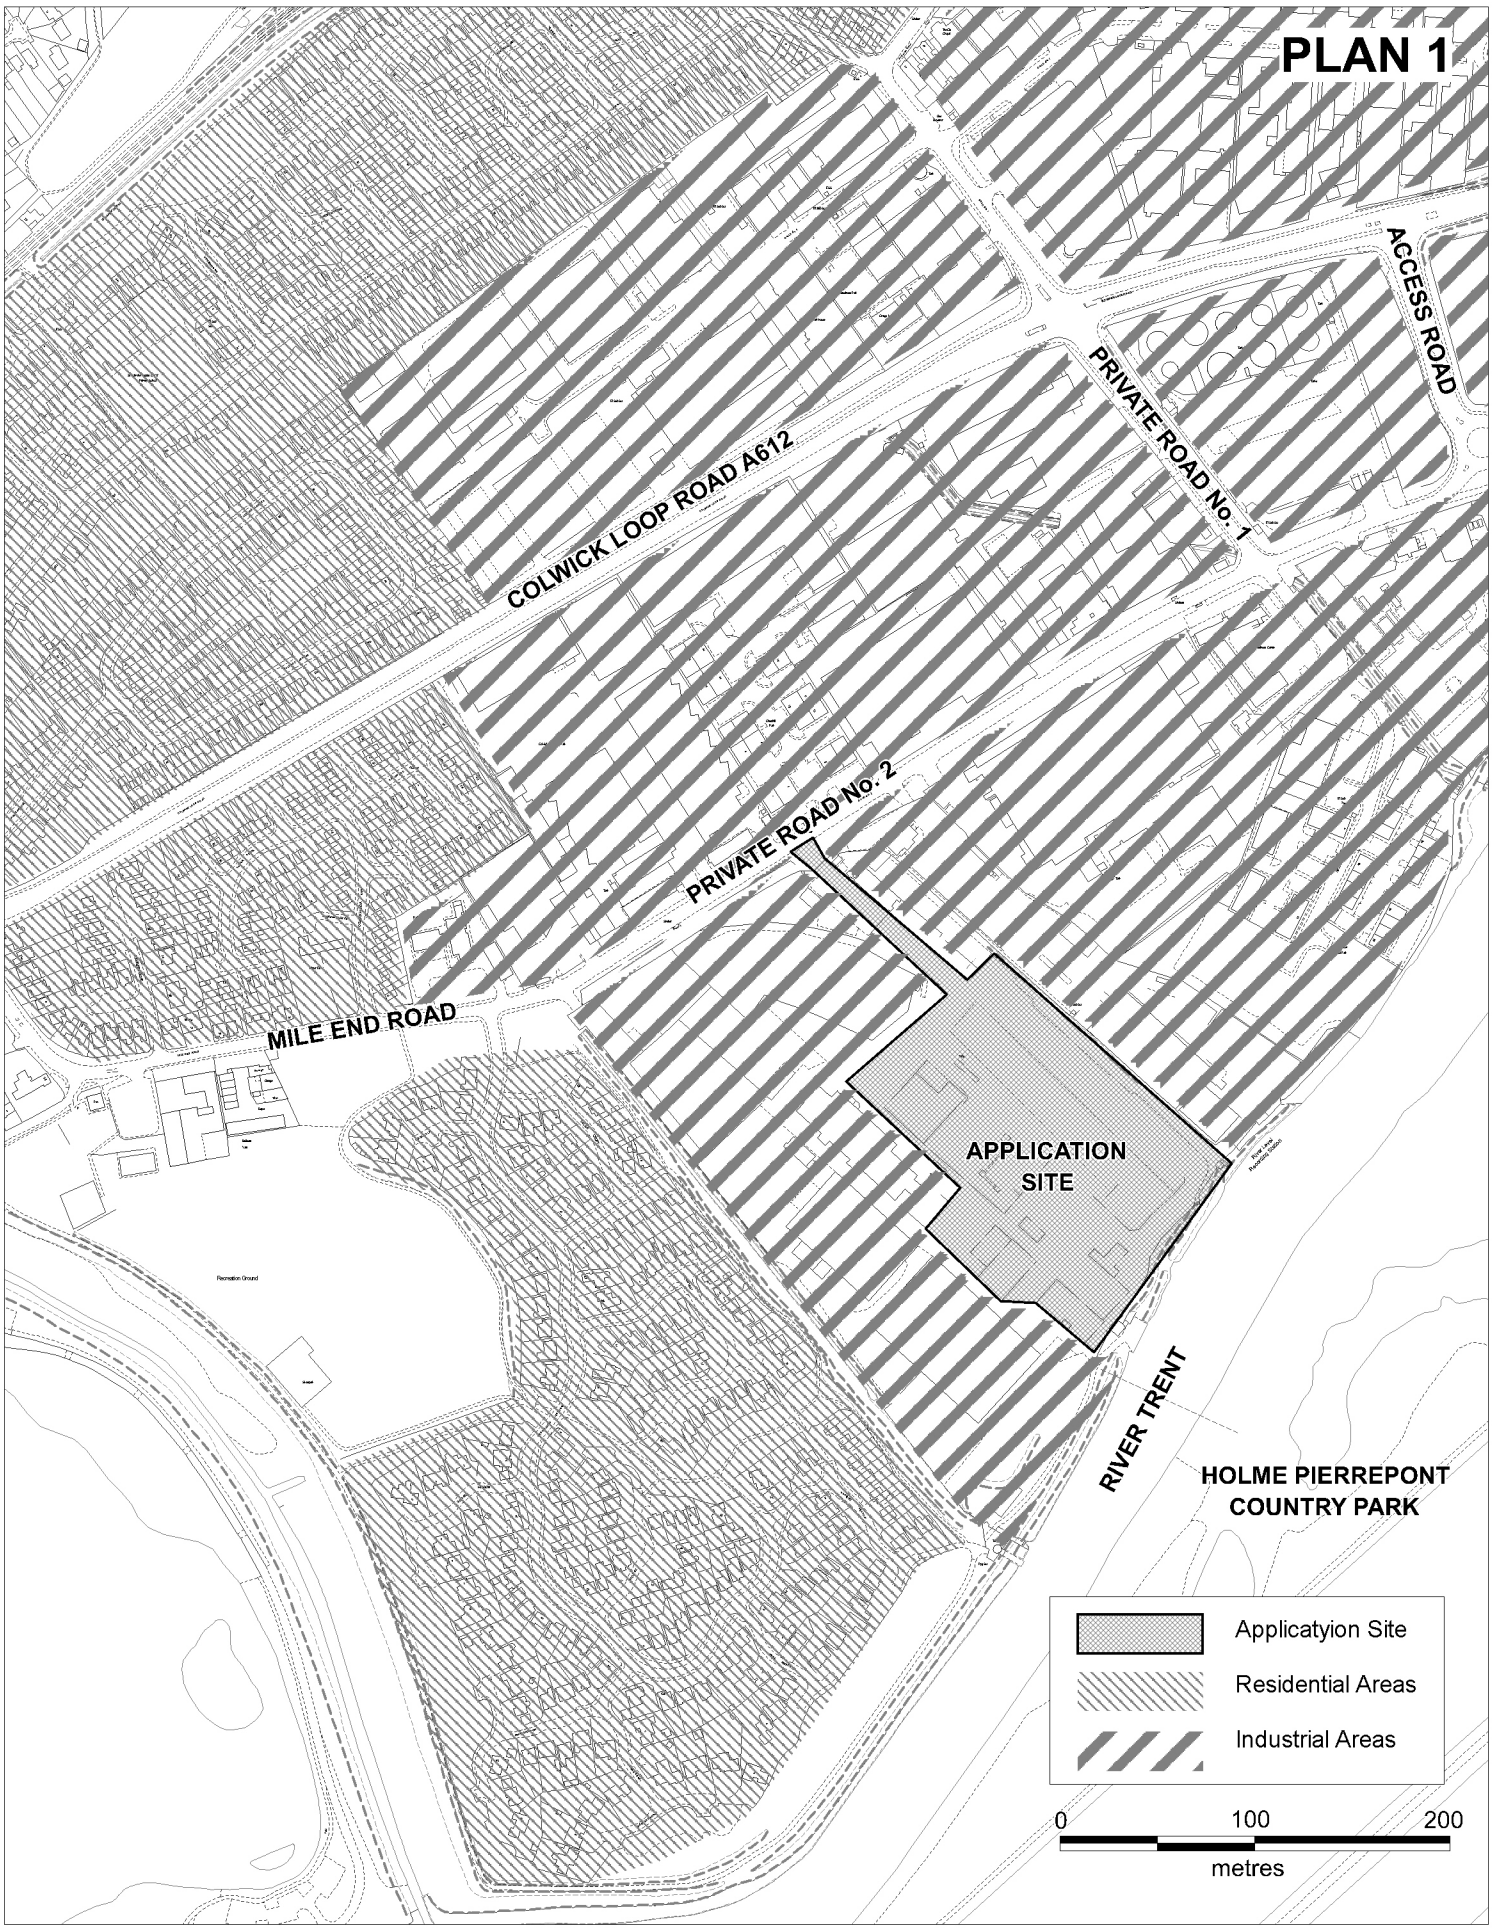

Nottinghamshire County Council

Variation of Planning Conditions 3, 7, 10, 16, 17, 21 and 25 imposed under Planning Permission 7/2011/0548NCC in relation to configuration of site layout, amended drainage scheme, alteration to car parking facilities, alteration to plant and machinery used on the site, increase to storage heights and phasing for providing boundary enclosures. Chris Allsop Business Park, Colwick Industrial Estate, Private Road No2, Nottingham.

Planning Application No. 7/2017/1144NCC

This map is reproduced from Ordnance Survey material with the permission of Ordnance Survey on behalf of the Controller of Her Majesty's Stationery Office © Crown copyright.
Unauthorised reproduction infringes Crown copyright and may lead to prosecution or civil proceedings. (1000019713) (2018)

N W E S

Scale 1:5,000
Produced by: JW
Date: MARCH 2018