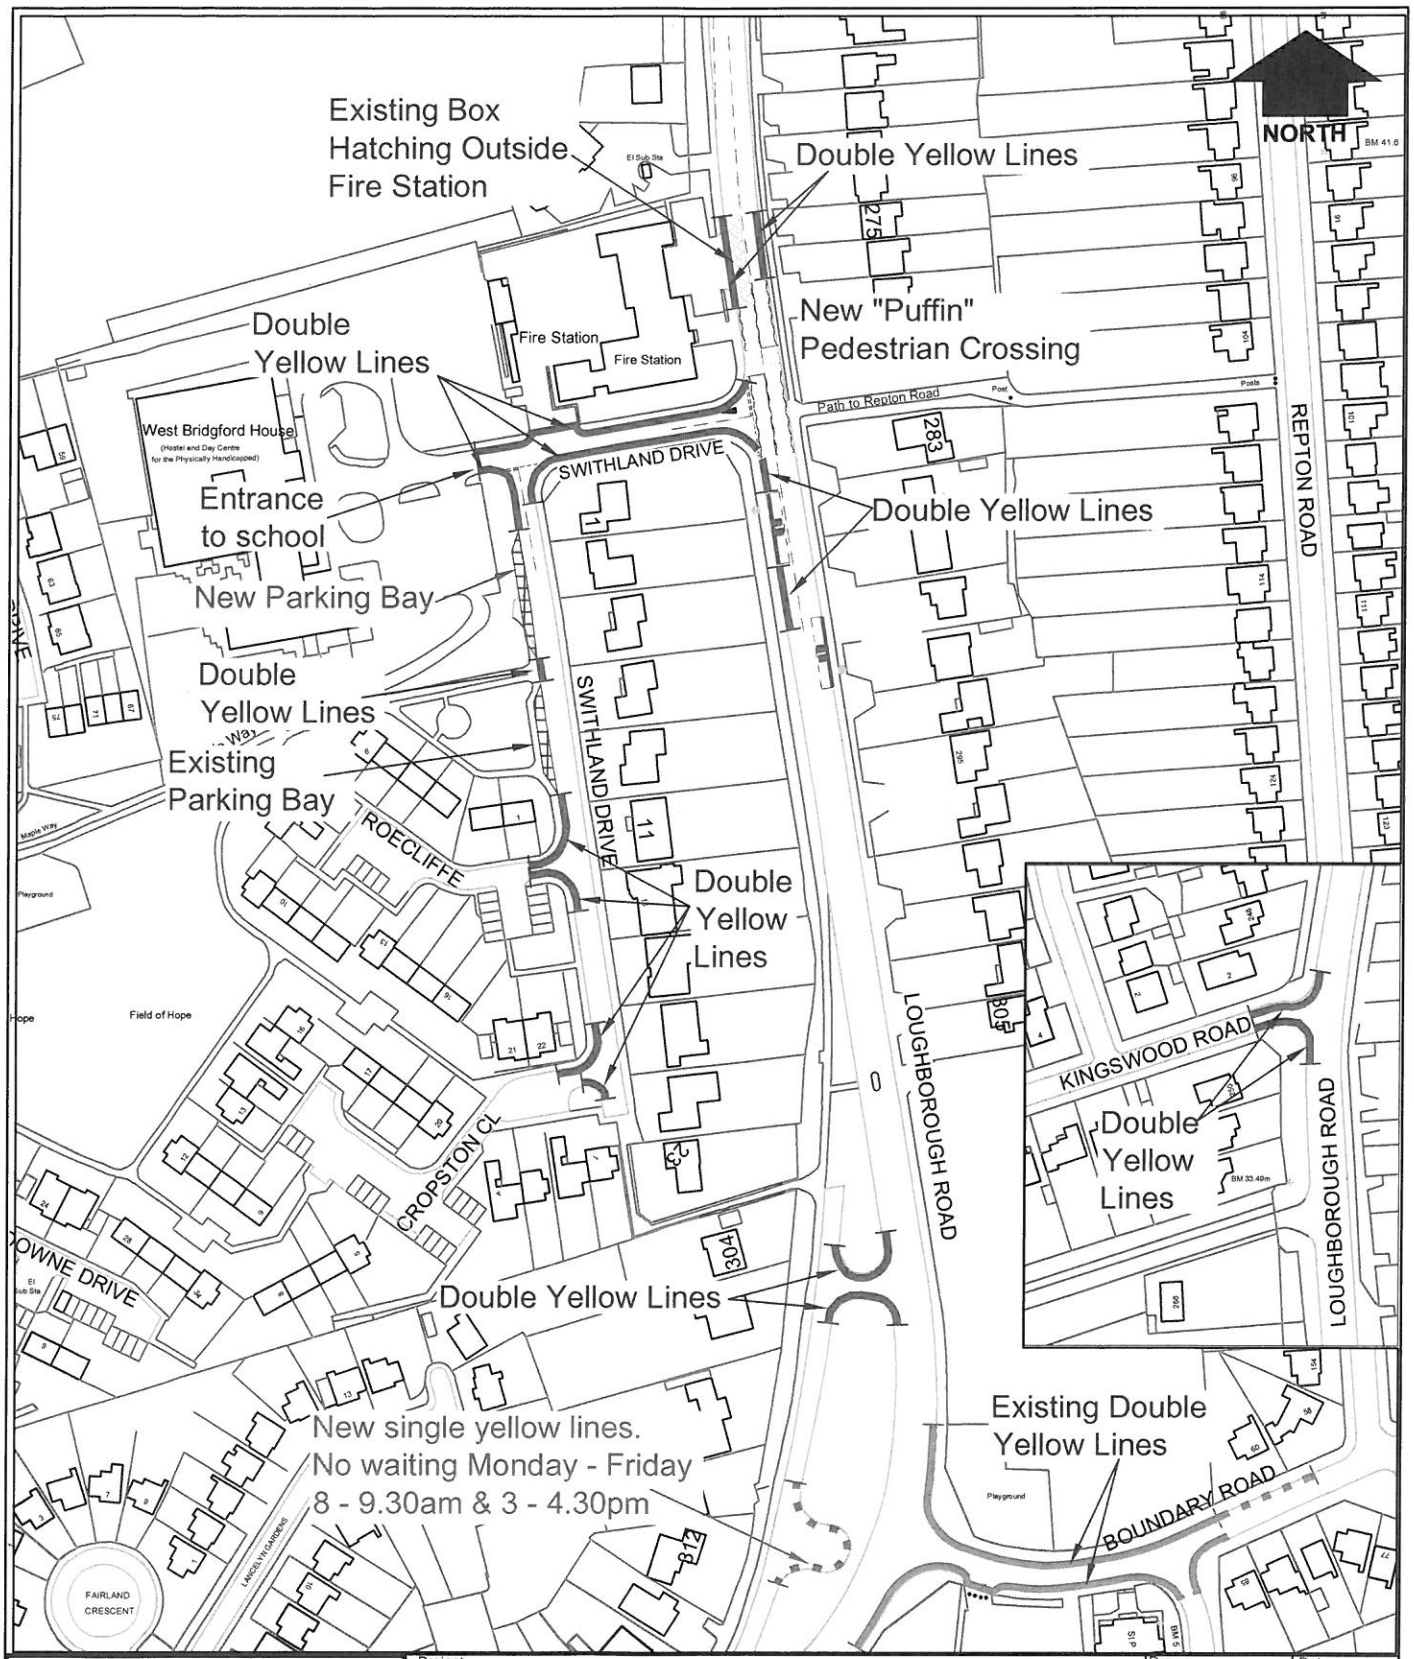

Nottinghamshire County Council

Trent Bridge House, Fox Road,
West Bridgford, Nottingham, NG2 6BJ
Tel: 0300 500 80 80

Project: Heymann Primary School Proposed Waiting Restrictions		Drawn: J.A.Burton	Date: June 13
		Ch'kd	Date
Property No.	Project No.	Auth	Traced
Title: (A60) Loughborough Road Area, West Bridgford			Scale: 1:2000
© Nottinghamshire County Council	Drawing No.: H/04078/1916/200		Rev

A4