Nottinghamshire County Council

Land at Church Street

2355

Plan provided by: dlc

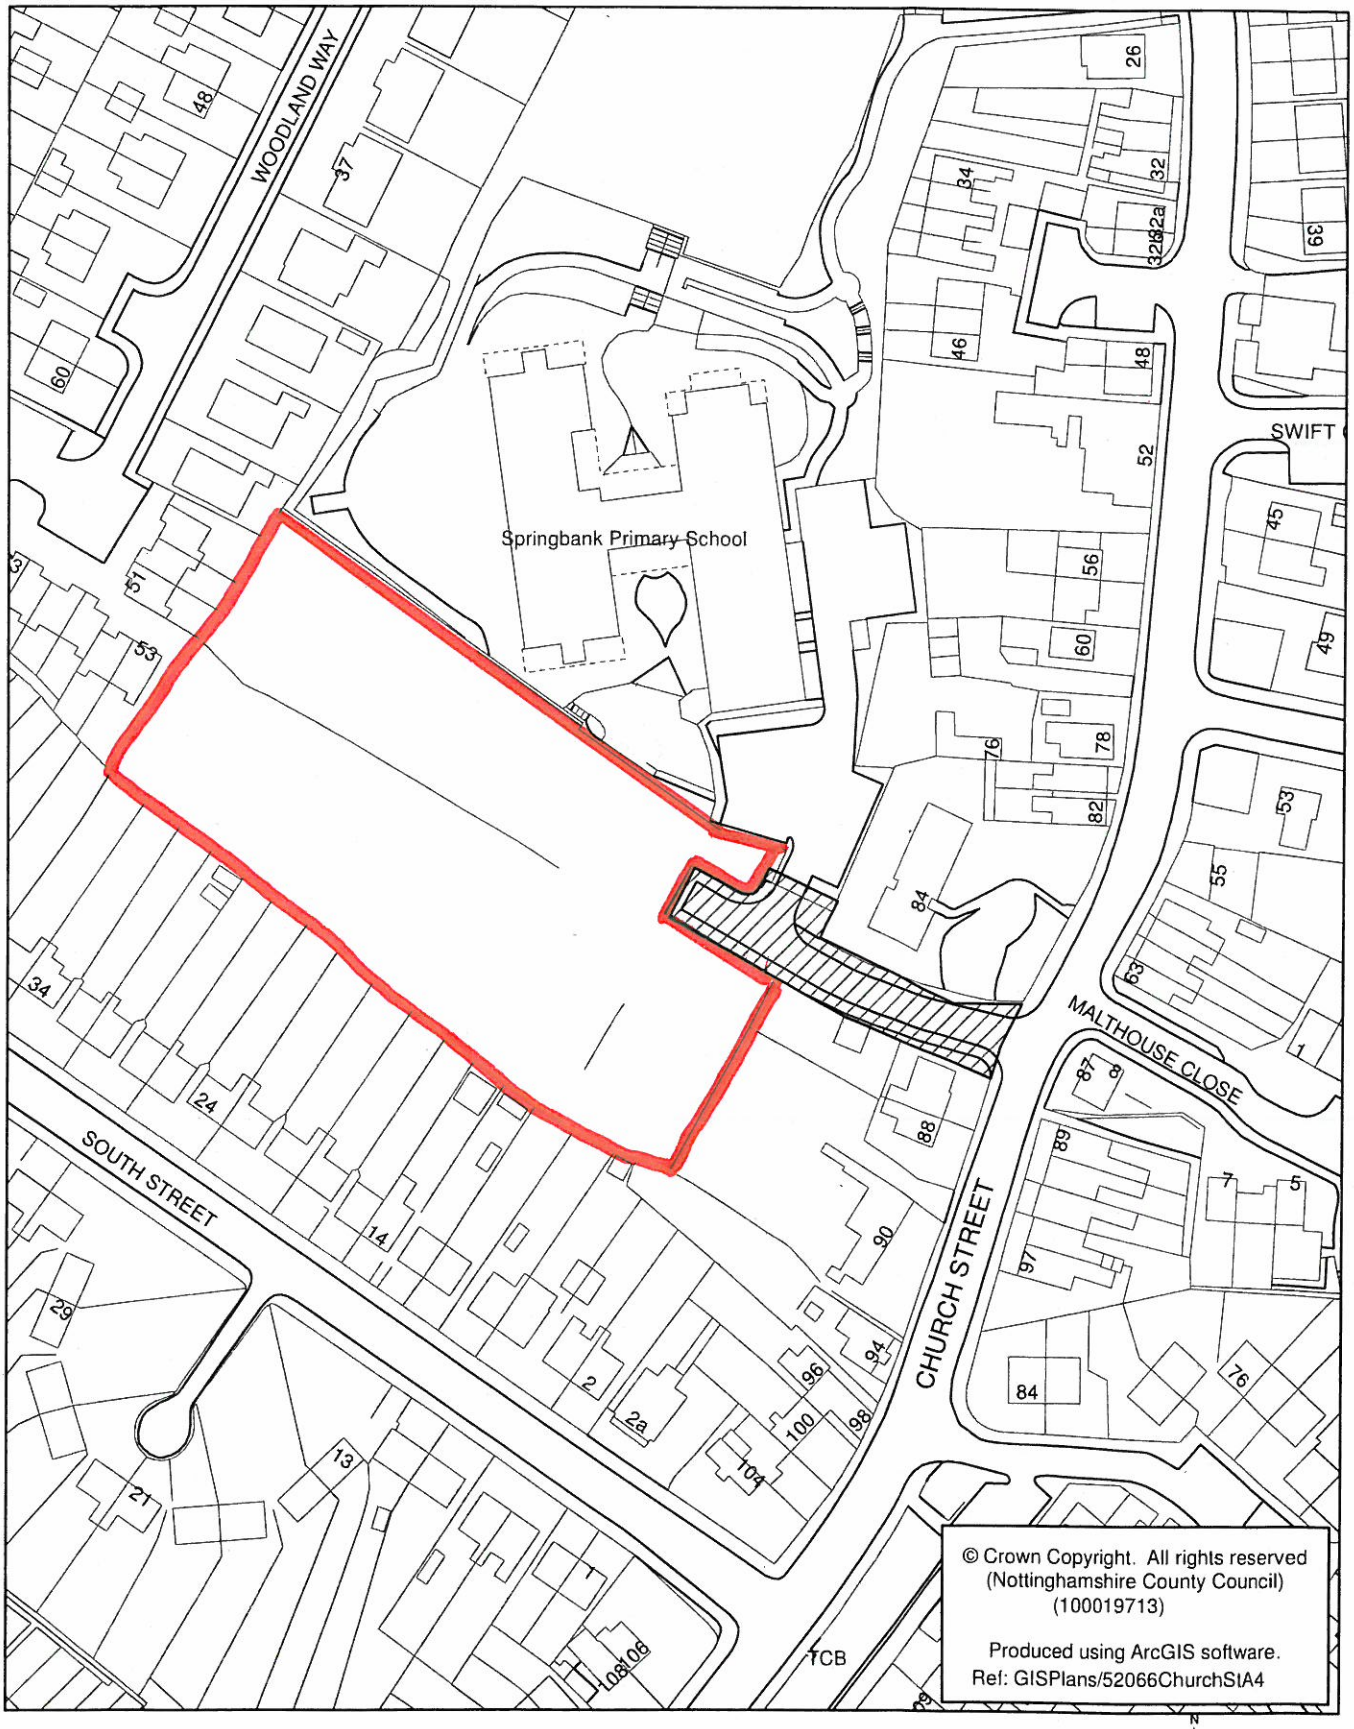

Jas Hundal
Service Director
Environment, Transport & Property
Environment & Resources Department

Scale 1:1,250

0 5 10 20 30 40 Metres

N W E S