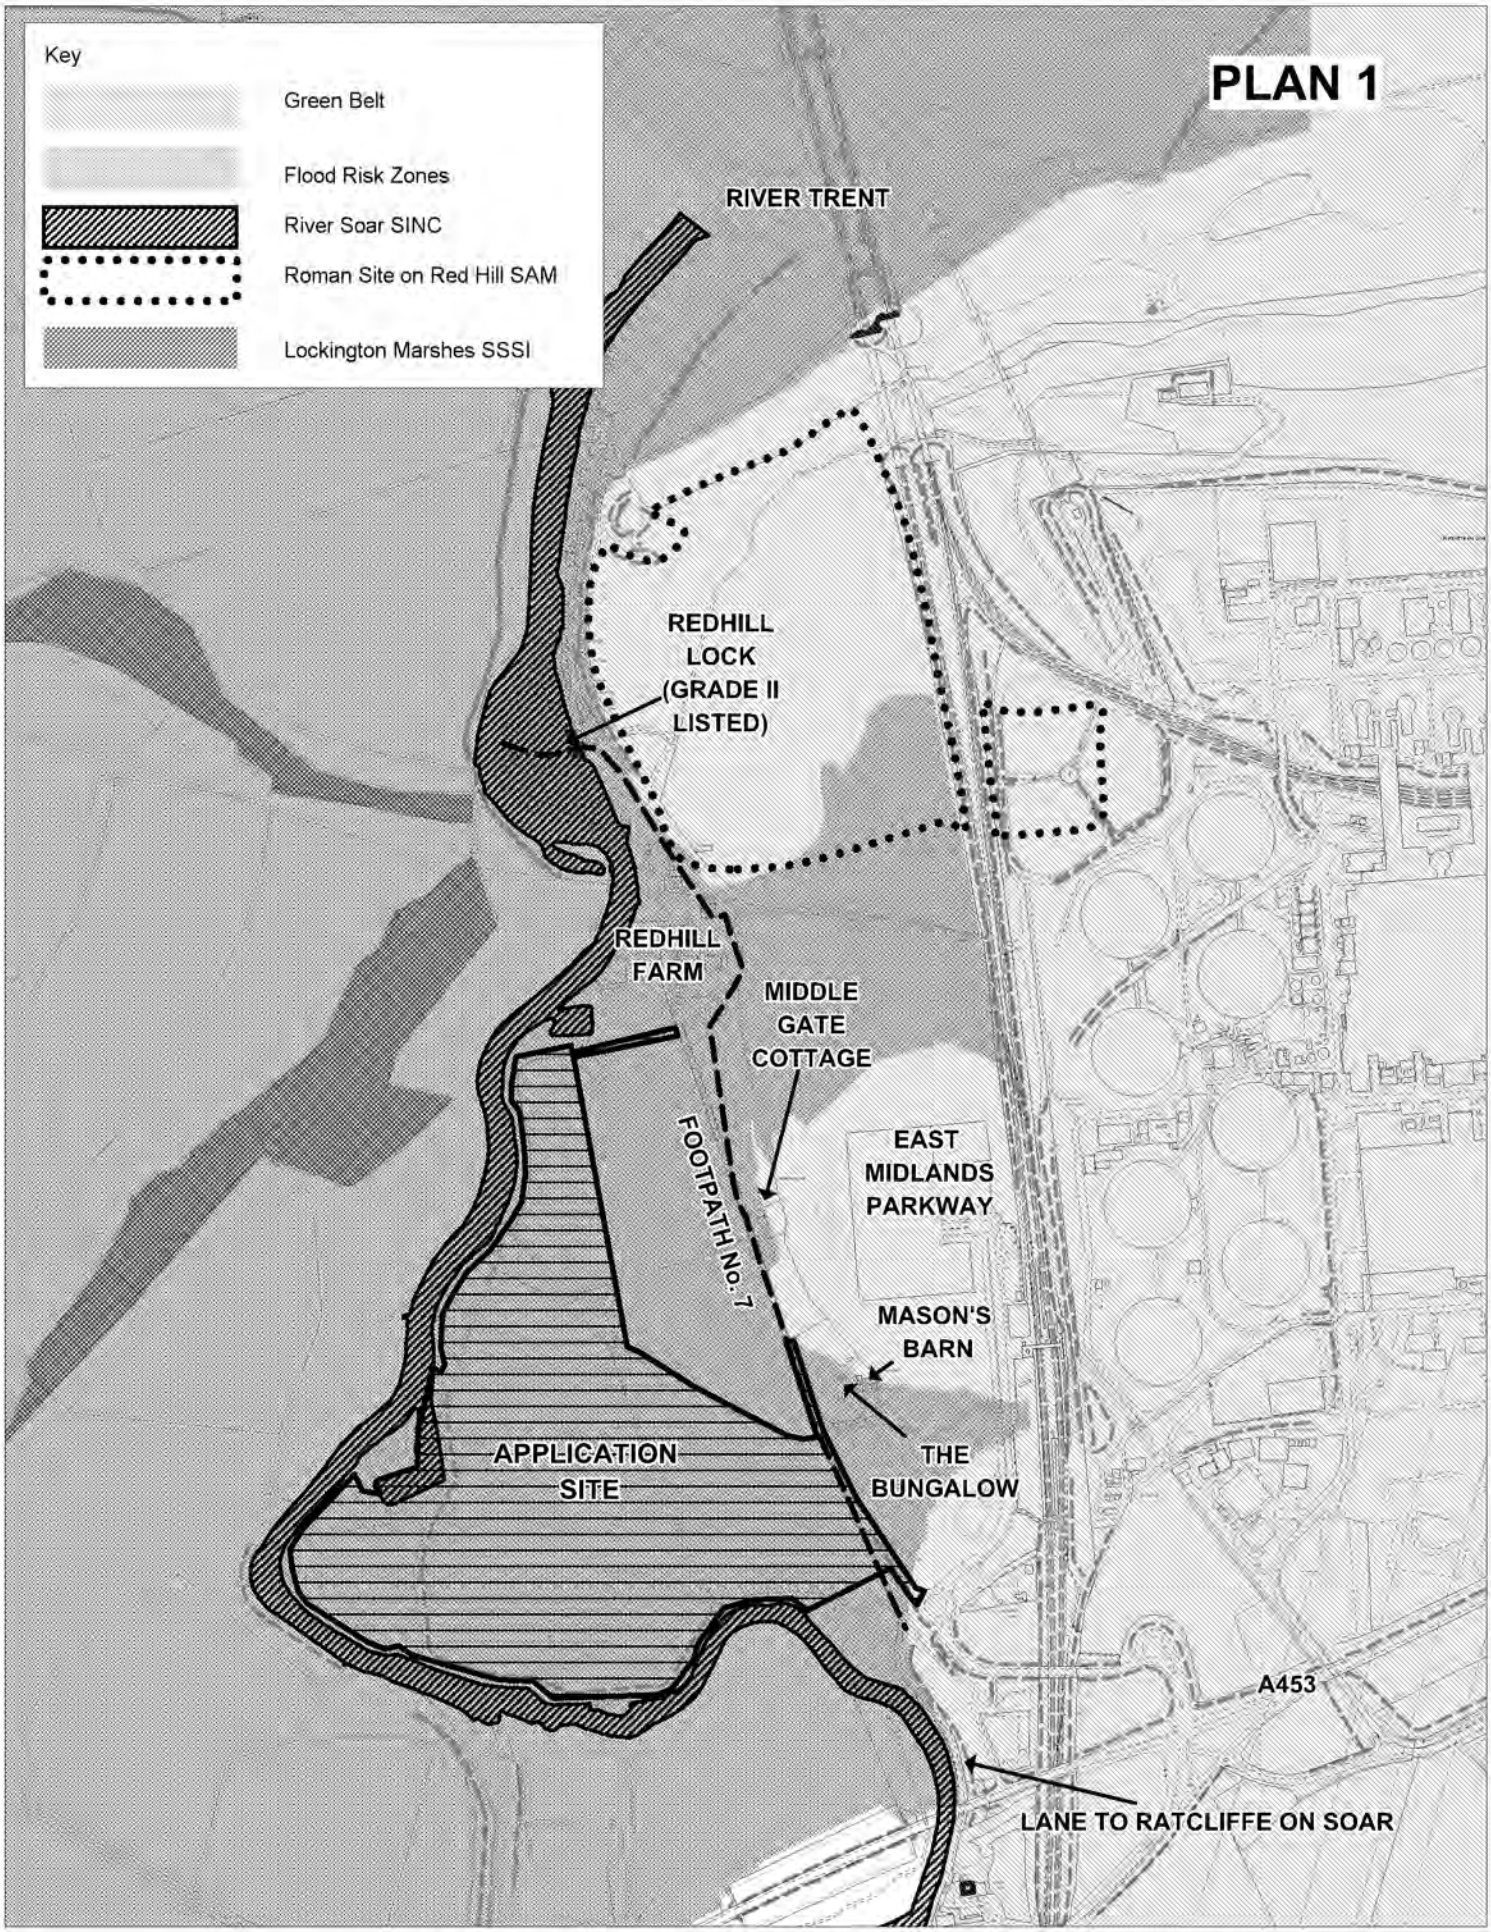

Nottinghamshire County Council
Trent Bridge House, Fox Road
West Bridgford, Nottingham, NG2 6BJ
Tel: 0115 982 3823

Resubmission of application for the construction of a leisure marina comprising marina basin with 553 leisure moorings and ancillary buildings, associated vehicle parking, lands caping and infrastructure and the incidental excavation and removal of minerals.
Red Hill Marina, Ratcliffe-on-Soar, Notts.
Planning Application No. 8/12/00856/CMA

This map is reproduced from Ordnance Survey material with the permission of Ordnance Survey on behalf of the Controller of Her Majesty's Stationery Office © Crown copyright.
Unauthorised reproduction infringes Crown copyright and may lead to prosecution or civil proceedings. (1000019713) (2013)

N W E S

Scale 1:15,000
Produced by: JW
Date: MAY 2013