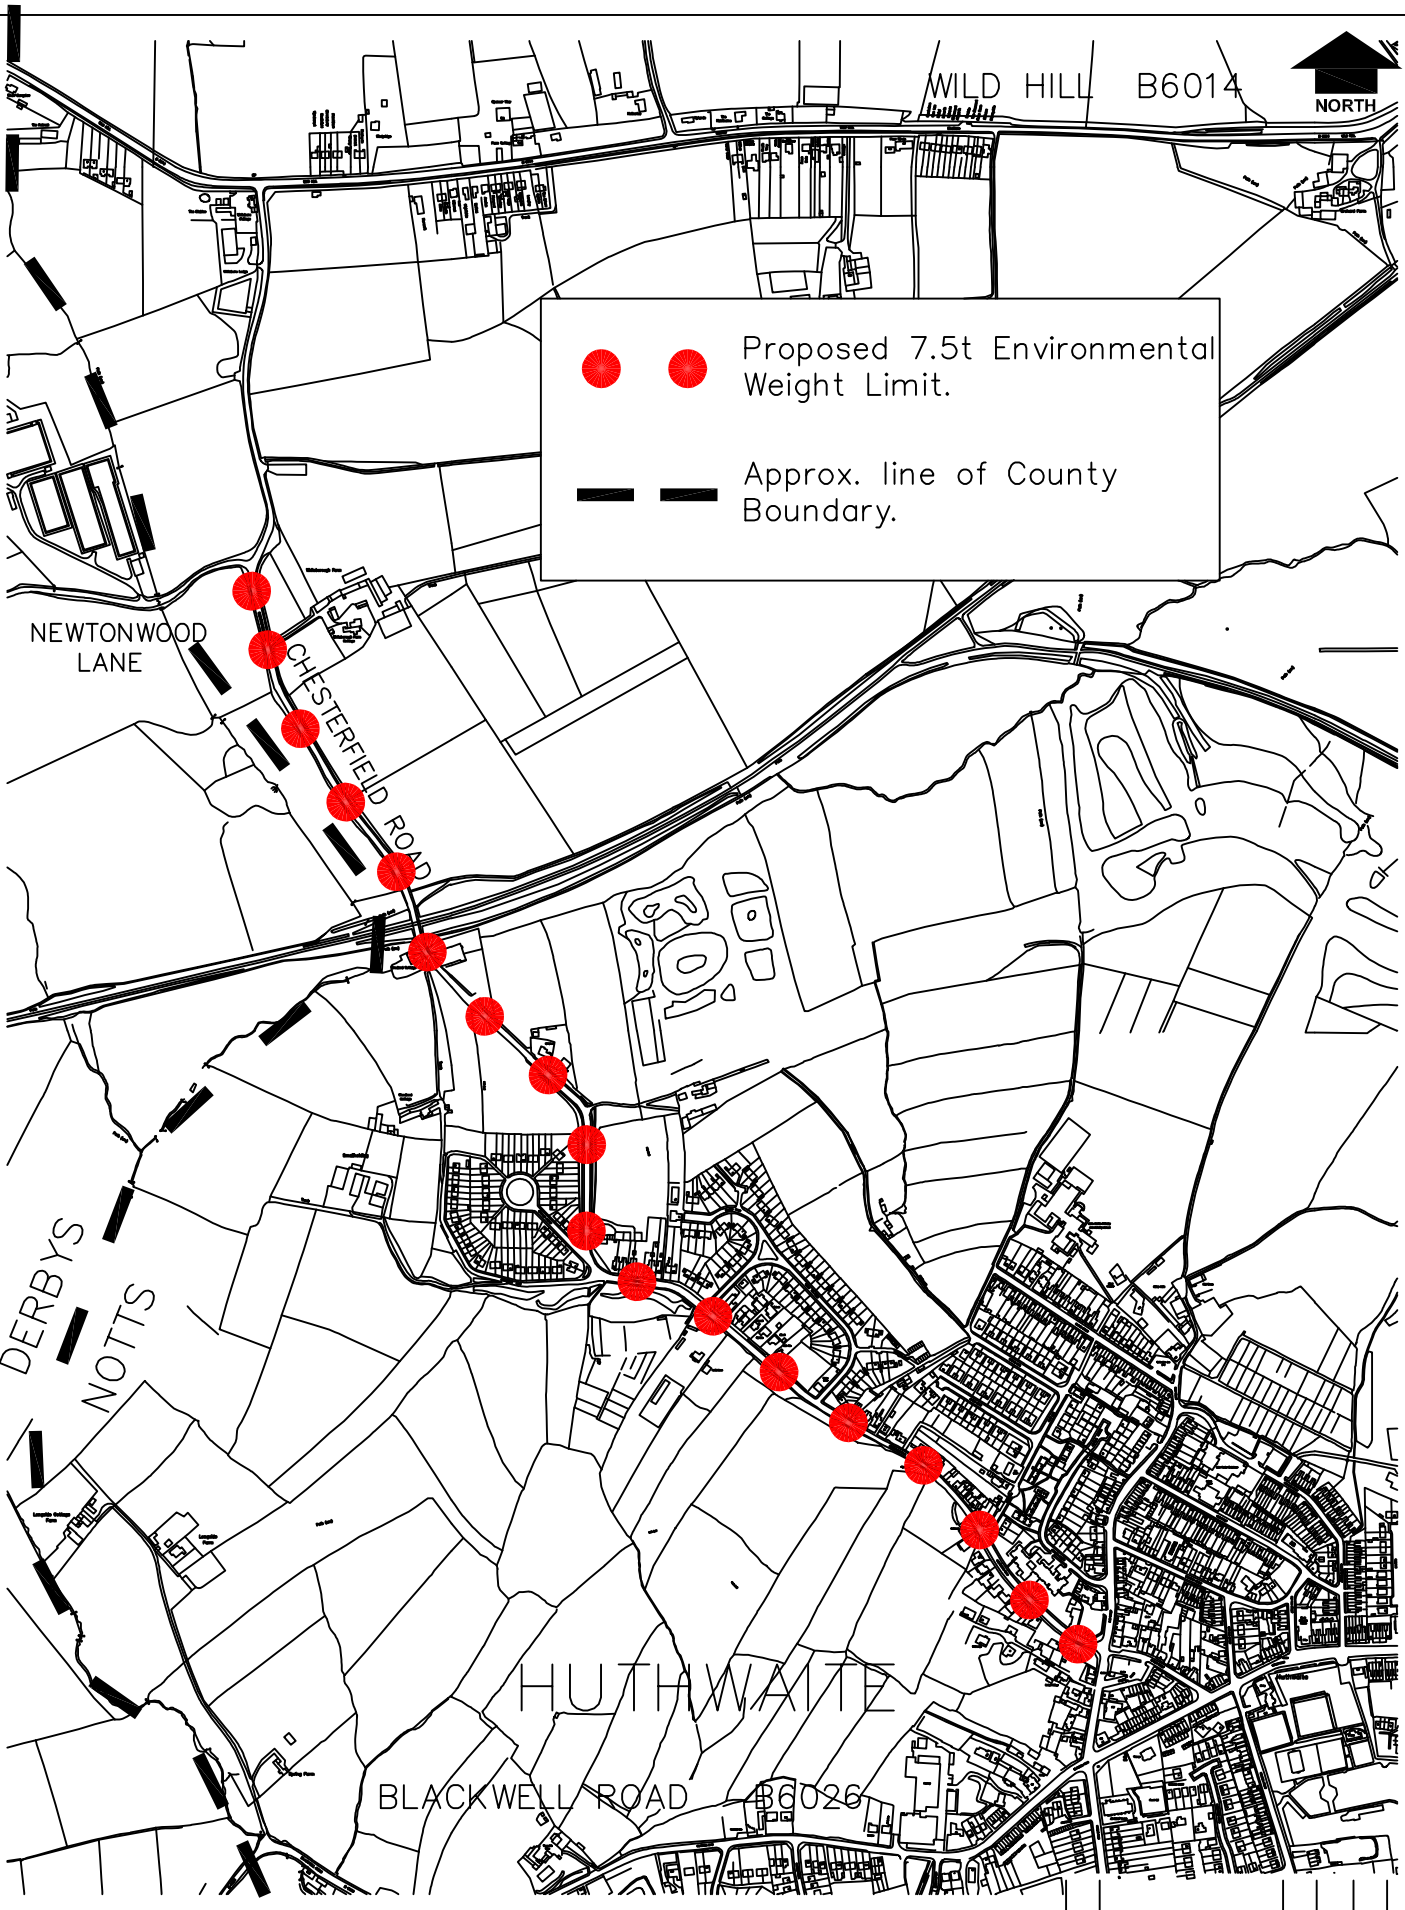

Rev	Description	Drawn	Ch'kd	Auth	Date

Nottinghamshire County Council
Trent Bridge House, Fox Road,
West Bridgford, Nottingham, NG2 6BJ
Tel: 08449 808080

© Nottinghamshire County Council

Project	Chesterfield Road, Huthwaite		Drawn	NJG	Date 05/13
Property No.	Project No. P.H.IE.40000.02		Ch'kd	-	Date -
Title	Proposed 7.5t E.W.L.		Auth		Traced -
Drawing No.	NJG/HuthEWL		Rev	-	Scale NTS

A3