Appendix 1 - Plan of proposed revised directional traffic routes in Kirkby in Ashfield

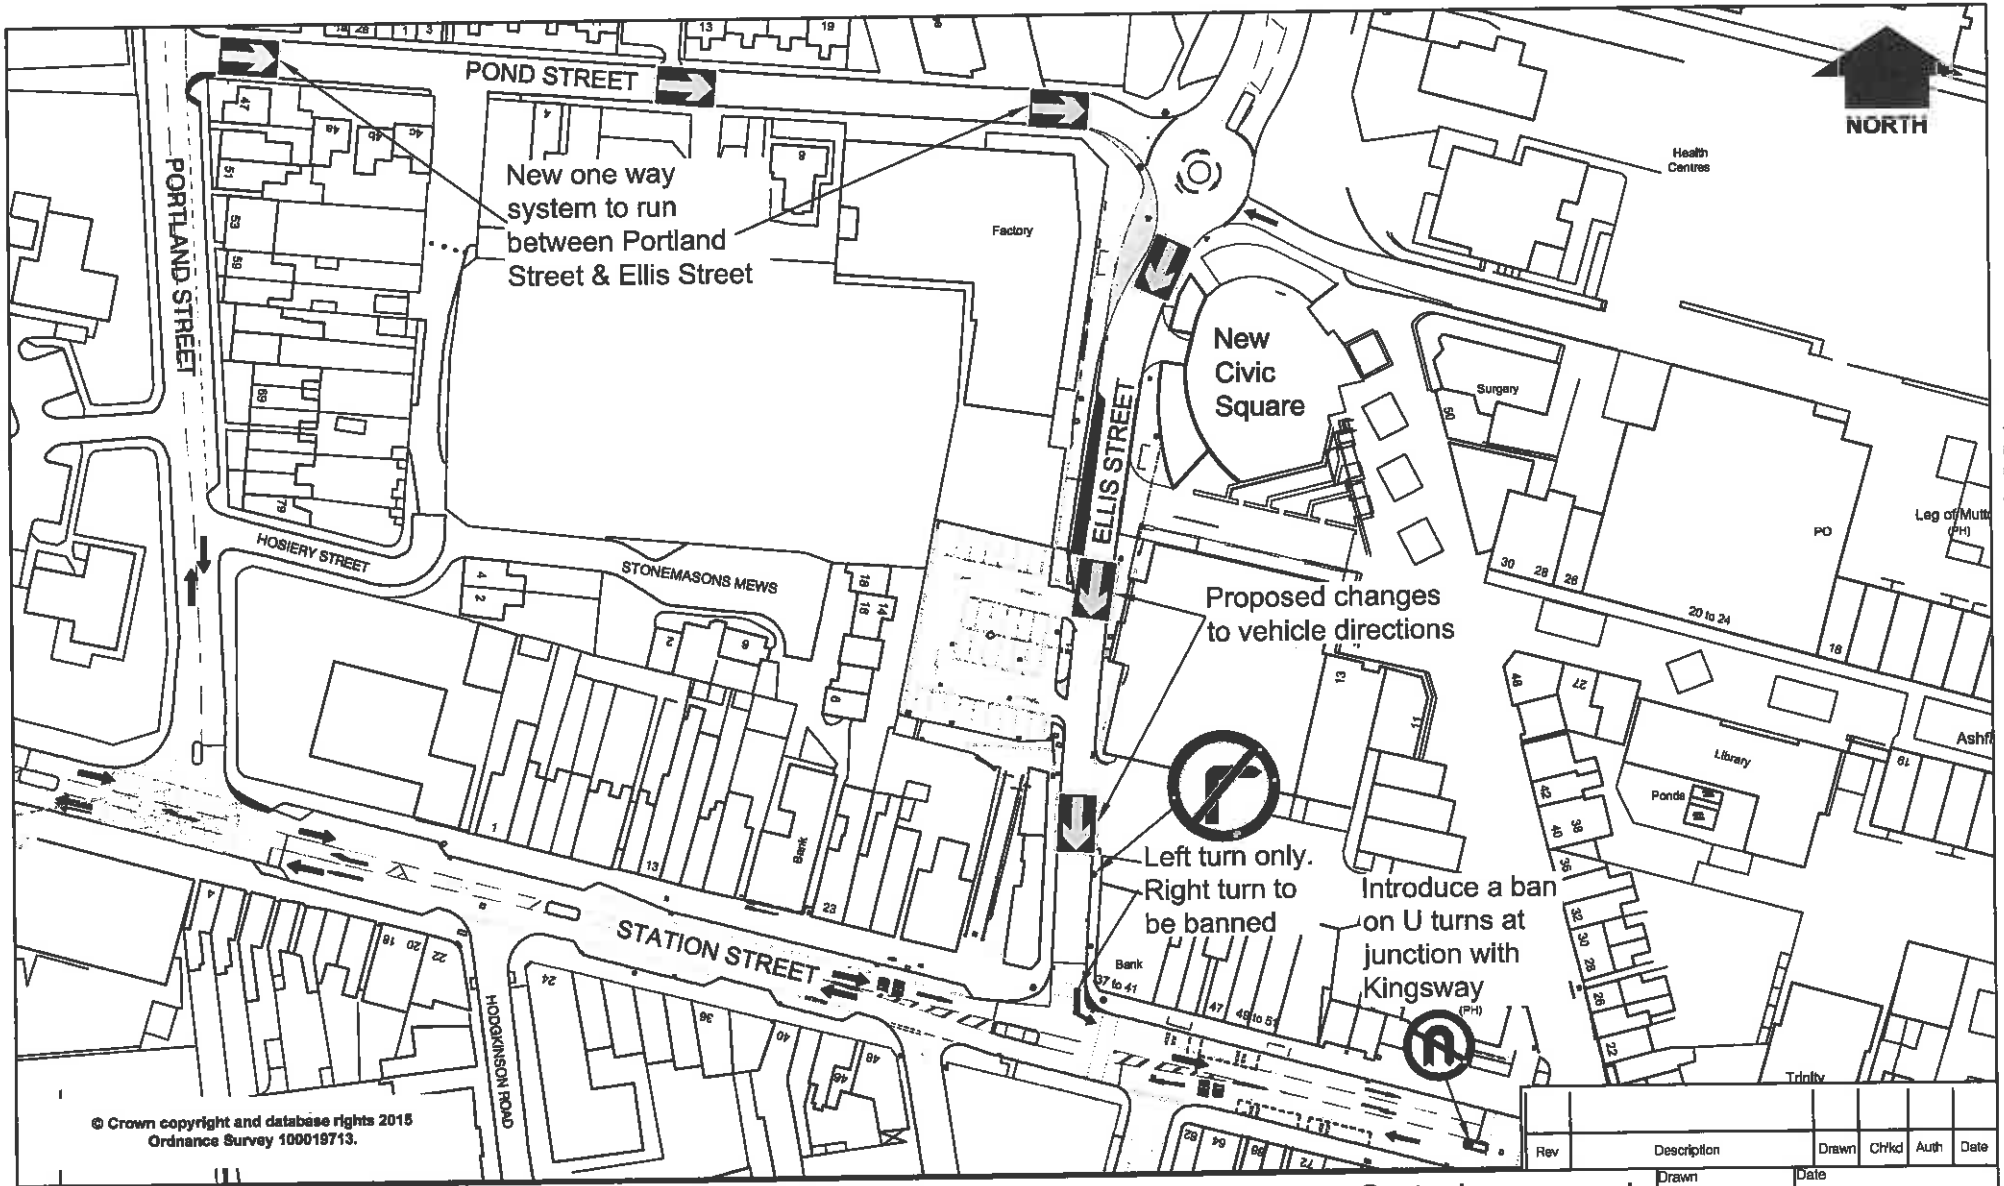

Rev	Description	Drawn	Ch'kd	Auth	Date

Nottinghamshire County Council

Trent Bridge House, Fox Road,
West Bridgford, Nottingham, NG2 6BJ
Tel: 0300 500 80 80

© Nottinghamshire County Council

Project: Kirkby in Ashfield Town Centre Improvements		Drawn: J.A.B.	Date: May 2015
Property No.	Project No.	Ch'kd	Date
Title: Moving Traffic Restrictions Plan		Auth	Traced
Drawing No.: H/04078/2060/100		Rev	Scale: 1:1250

A4

May 27 2015 - 11:48am E:\Highways\Design and Construction\Roads and Highways\Projects\14-15\Capital\P.H.C.\04060.24 Kirkby Town Centre Improvements\plans\Kirkby Town Centre Improvements - Committee Plan.dwg