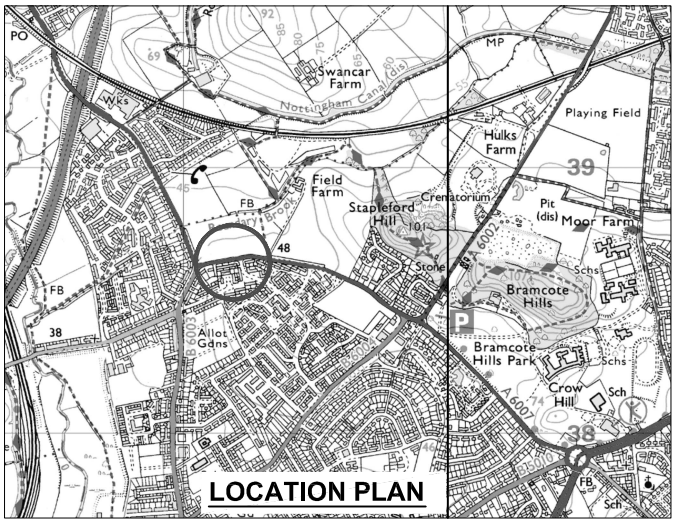

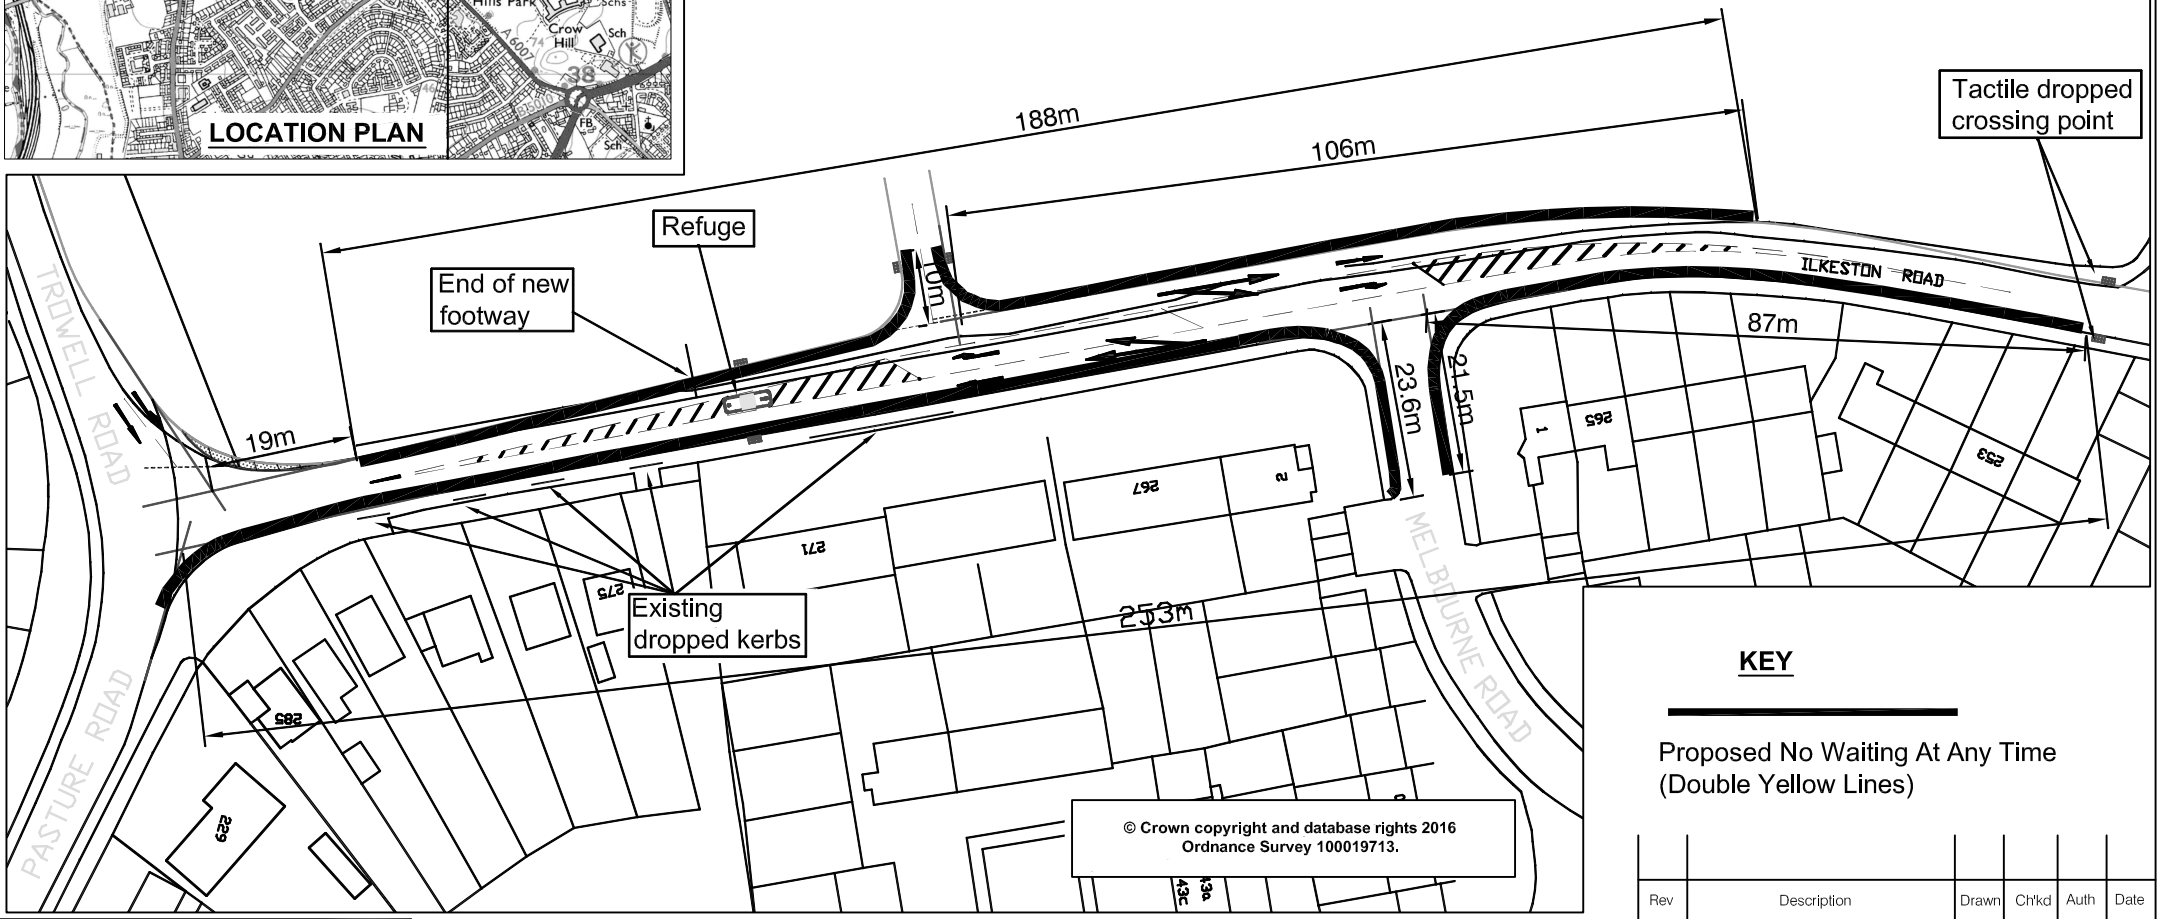

KEY

Proposed No Waiting At Any Time
(Double Yellow Lines)

Rev	Description	Drawn	Ch'kd	Auth	Date

Nottinghamshire County Council

Trent Bridge House, Fox Road,
West Bridgford, Nottingham, NG2 6BJ
Tel: 0300 500 80 80

© Nottinghamshire County Council

Project: A6007 Ilkeston Road, Stapleford		Drawn: SLW	Date: Jan '16
Property No.	Project No.: TRO 5218	Ch'kd: HRN	Date: May '16
Title: Proposed Double Yellow Lines		Auth	Traced
Drawing No.: H/04078/2191/01		Rev	Scale: 1:1000