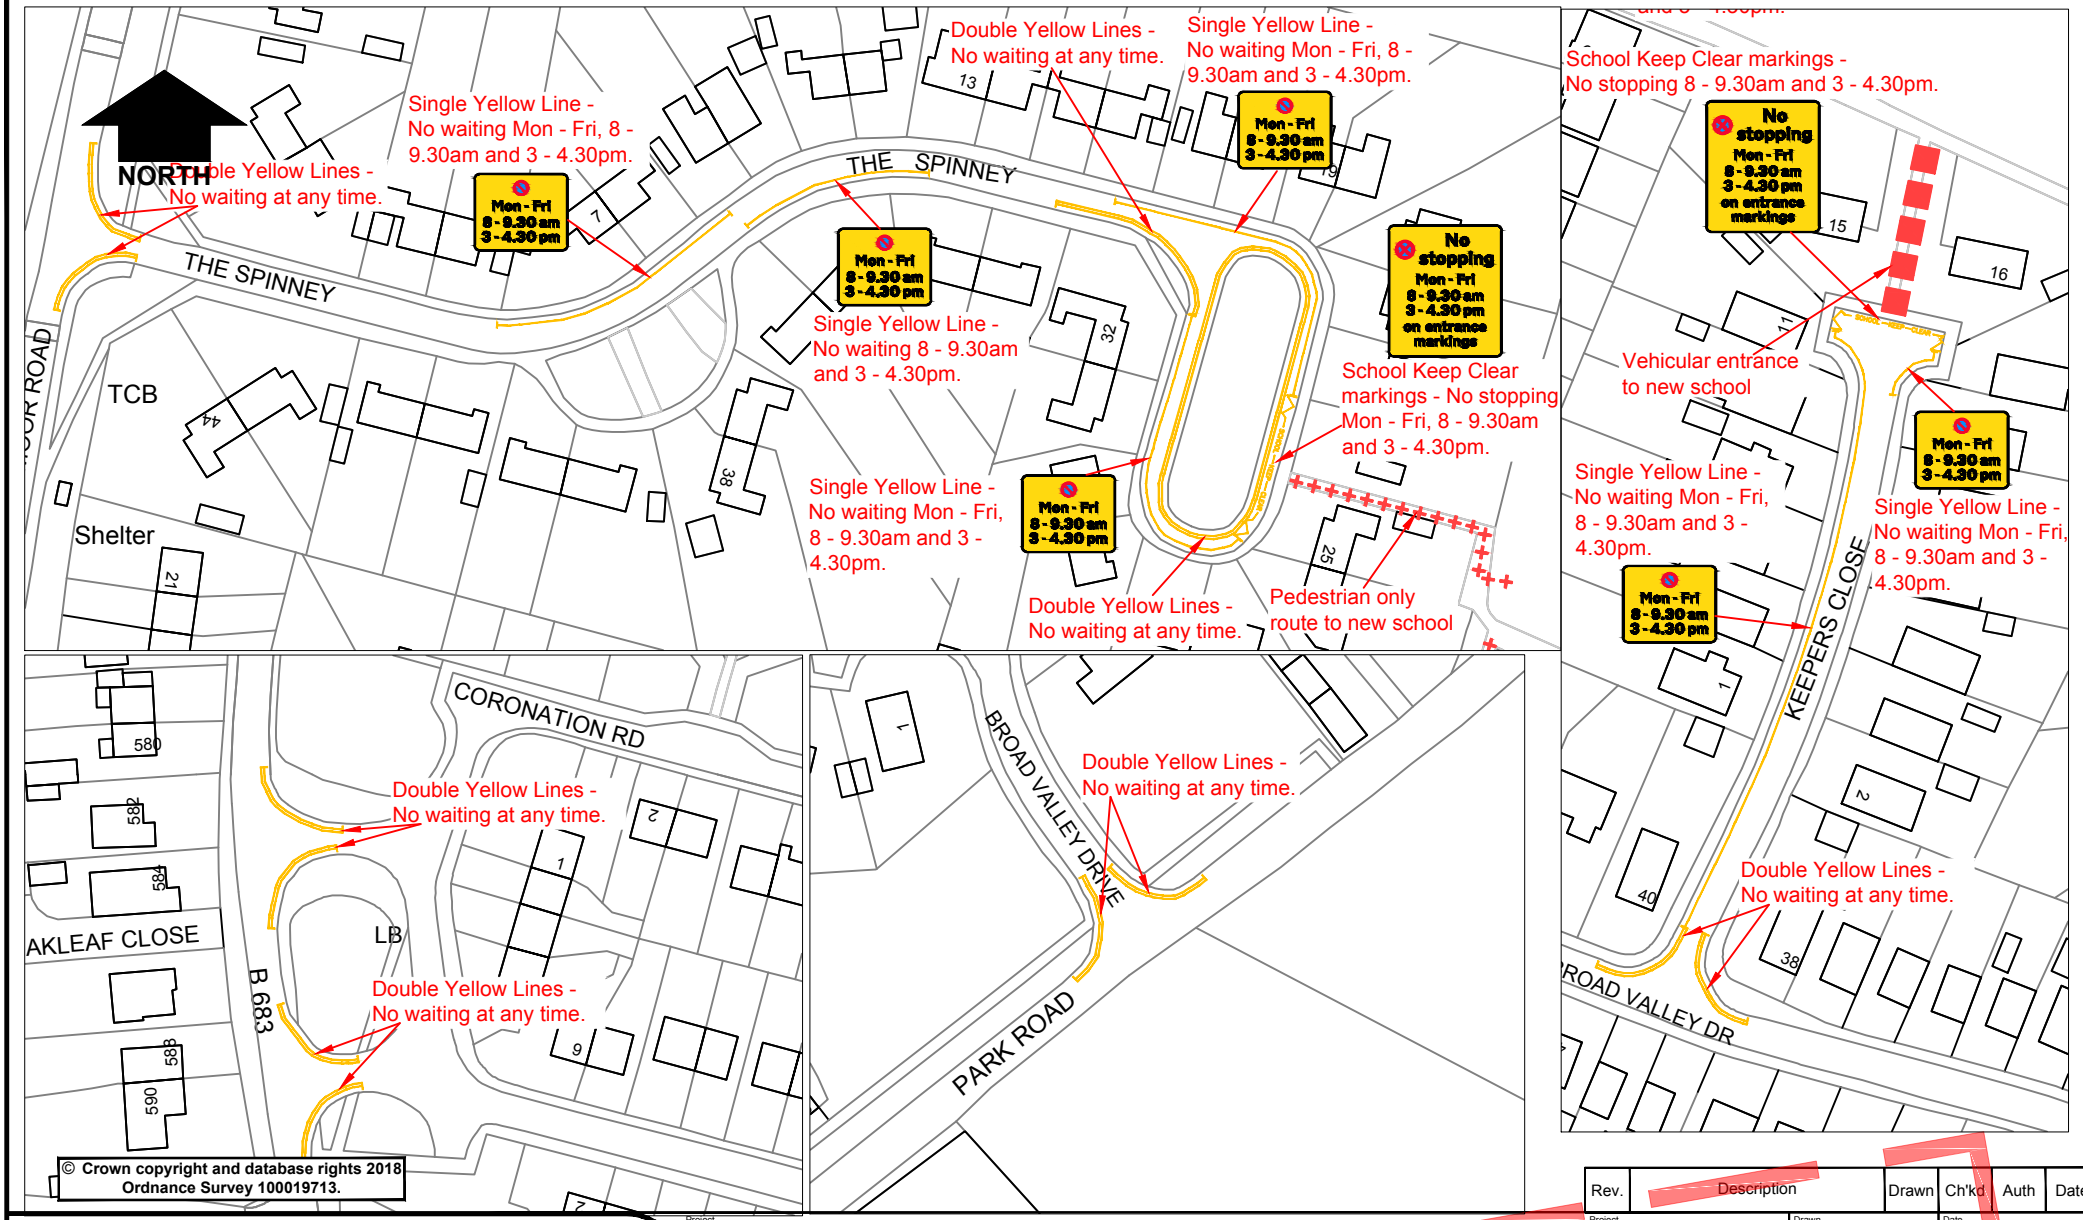

Rev.	Description	Drawn	Ch'kd	Auth	Date

Project: Hawthorne Primary School, Bestwood

Drawn: J.A.B. Date: Apr.19

Status: | Project No.: | Ch'kd: | Date:

Drawing Title: Proposed Parking Restrictions - Plan | Auth: | Traced:

Drawing No.: H/JAB/3106/01 | Rev.: 0 | Scale: 1:1000 @A4

30/04/2019

DRAFT

in partnership with Nottinghamshire County Council

www.viaem.co.uk Tel 0115 804 2100

Bilsthorpe Depot, Bilsthorpe Business Park, Bilsthorpe, Nottinghamshire, NG22 8ST

© Via East Midlands Limited,Registered in England no.09903246

A4

Apr 30,2019 - 11:59am I:\Highways\Old N Drive\Highways\Improvements\Current Schemes\RWO\Bst\RWO Hawthorne Primary, Bestwood Village\Bestwood Village - proposed school zone.dwg