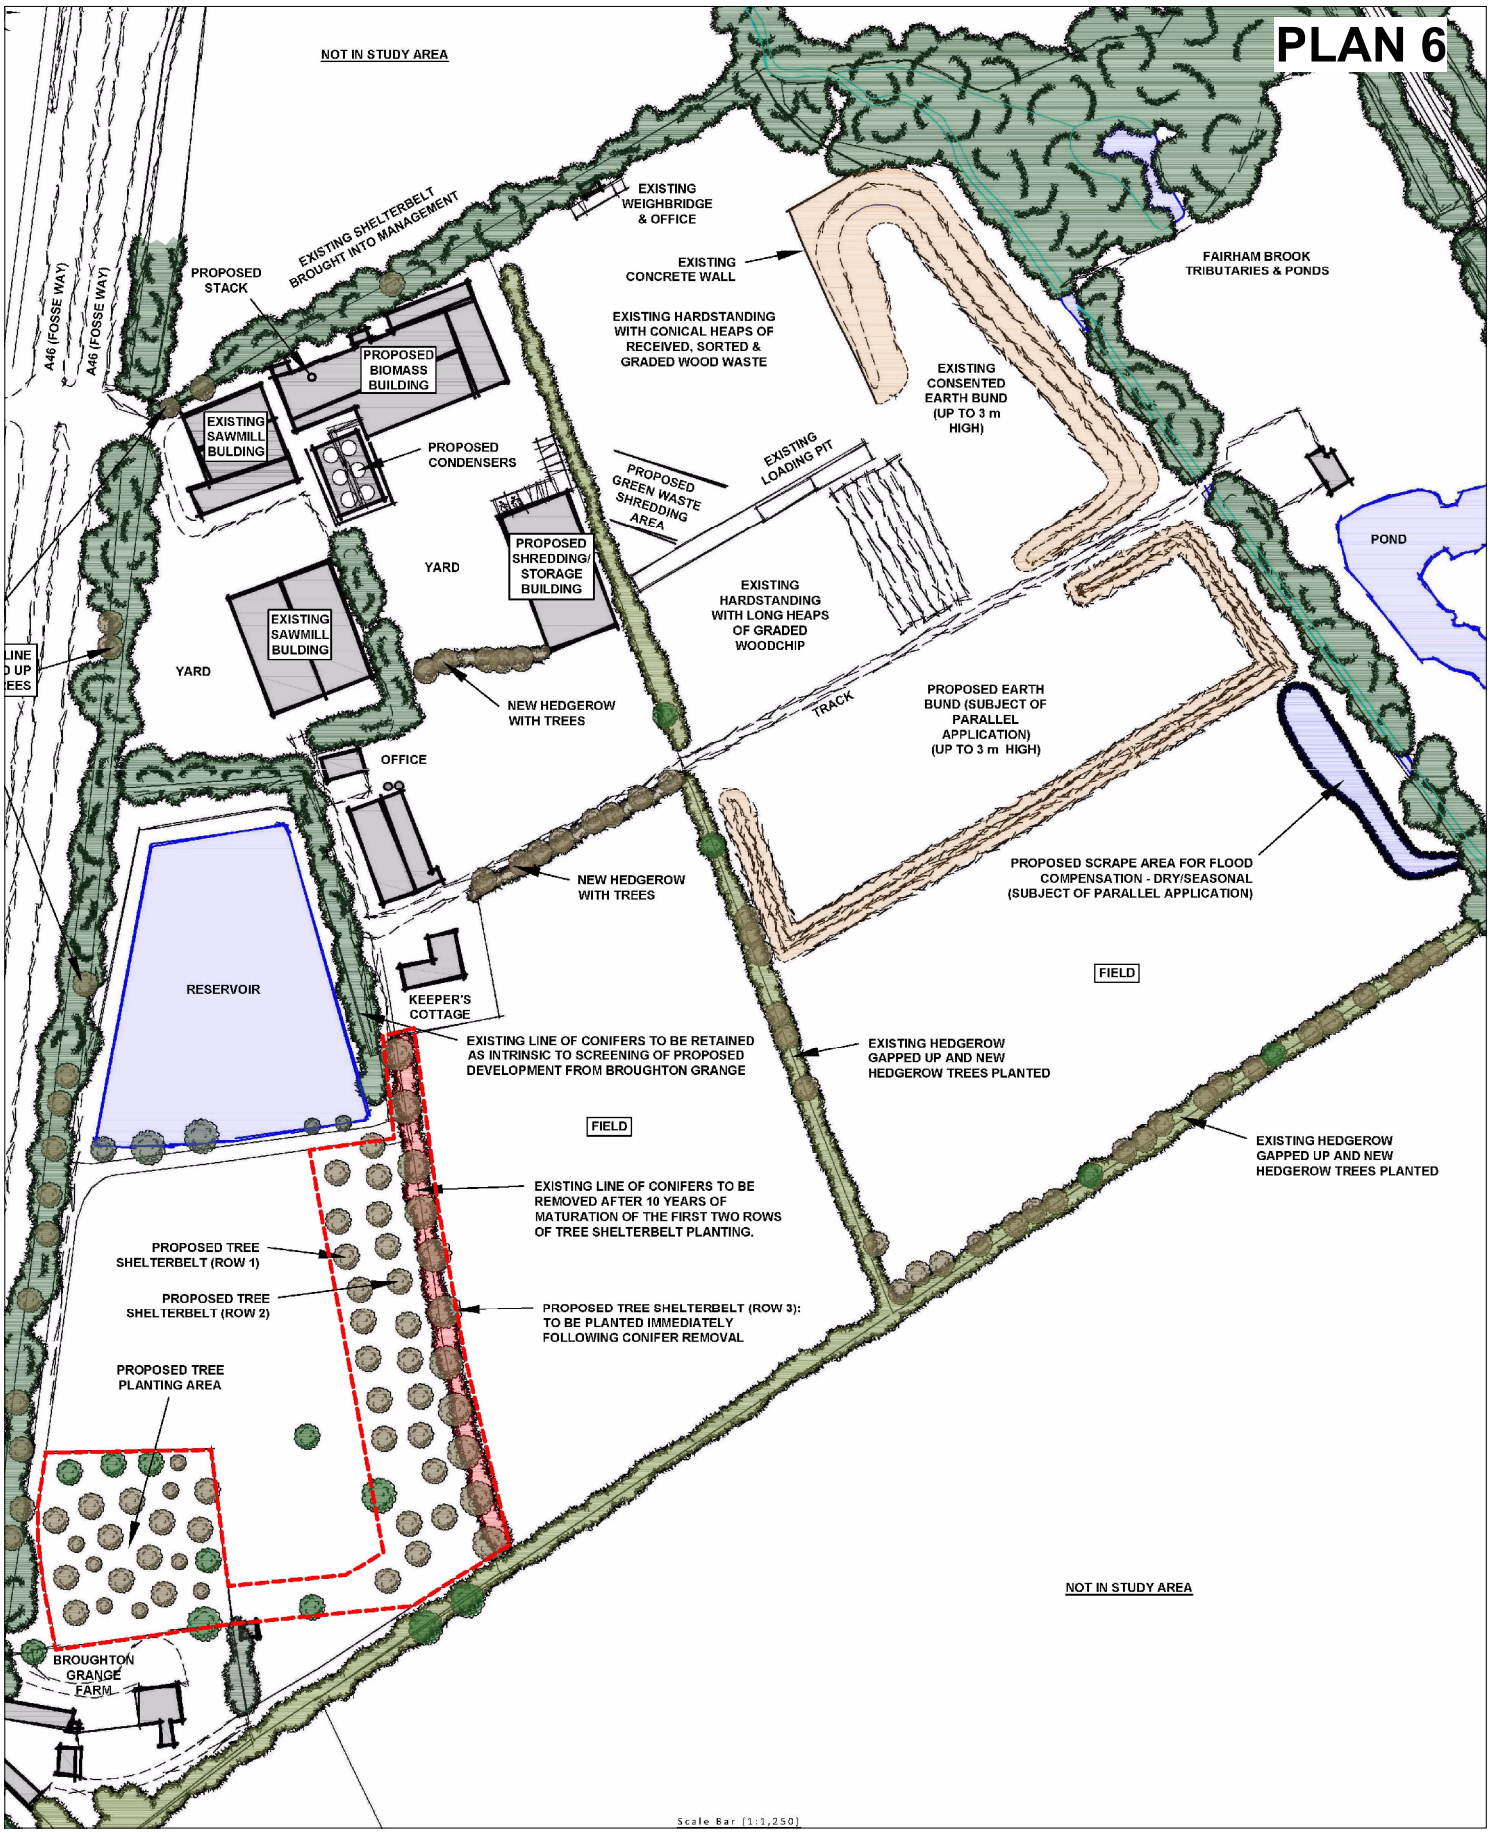

Nottinghamshire County Council

APPLICATION No. 8/14/00380/CMA - CREATION OF ADDITIONAL YARD AREA FOR WASTE WOOD STORAGE AND ERECTION OF SCREENING BUND (PARTLY IN RETROSPECT)

APPLICATION No. 8/14/00610/CMA - CREATION OF FLOOD COMPENSATION SCHEME.

JOHN BROOKE (SAWMILLS) LTD, BROUGHTON GRANGE, FOSSE WAY, WIDMERPOOL

This map is reproduced from Ordnance Survey material with the permission of Ordnance Survey on behalf of the Controller of Her Majesty's Stationery Office © Crown copyright.
Unauthorised reproduction infringes Crown copyright and may lead to prosecution or civil proceedings. (1000019713) (2014)

N W E S

Scale NTS
Produced by: JH
Date: JUNE 2014