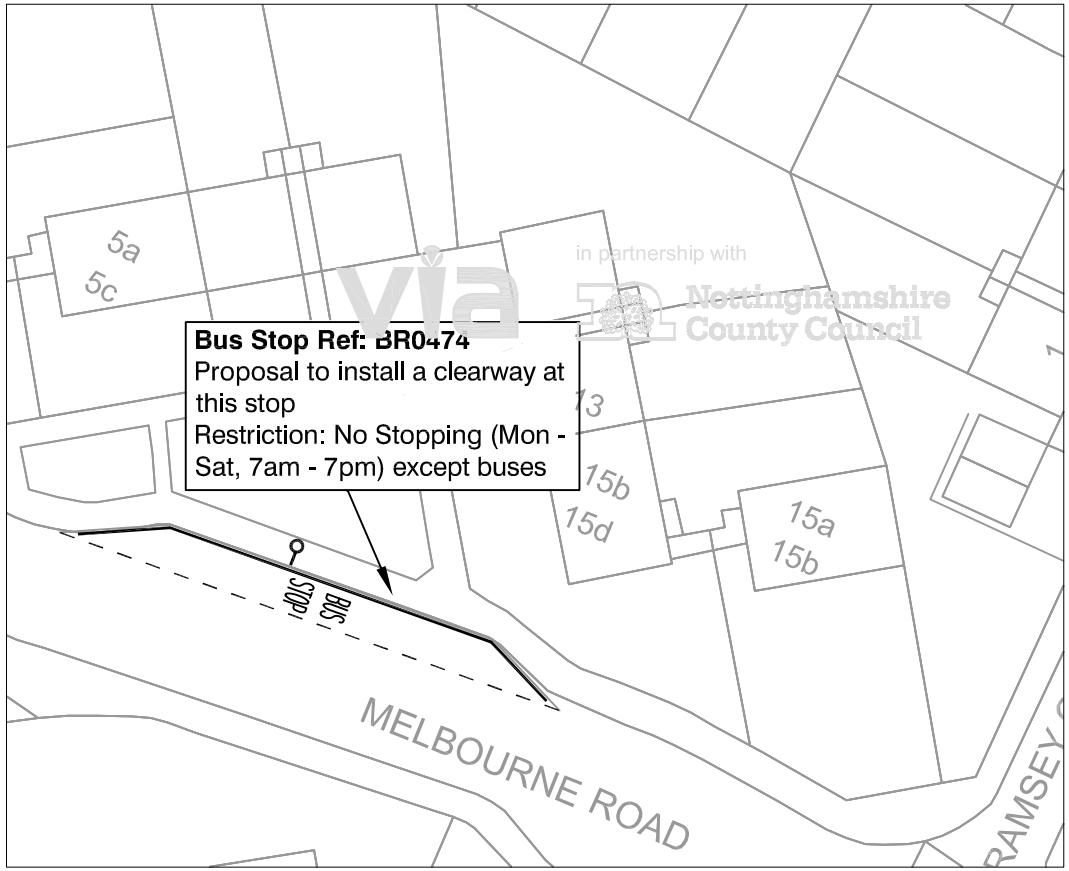

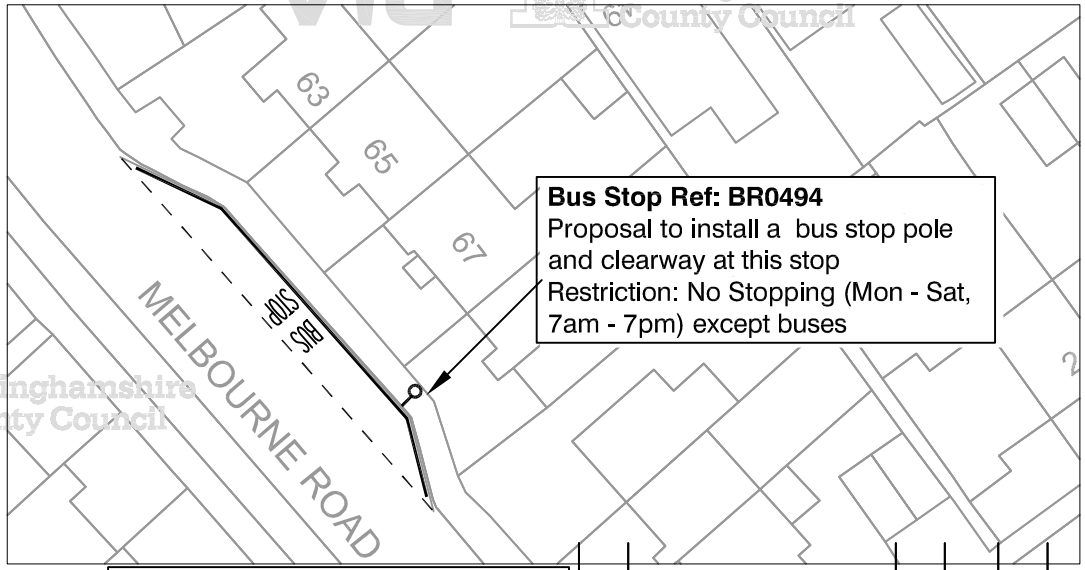

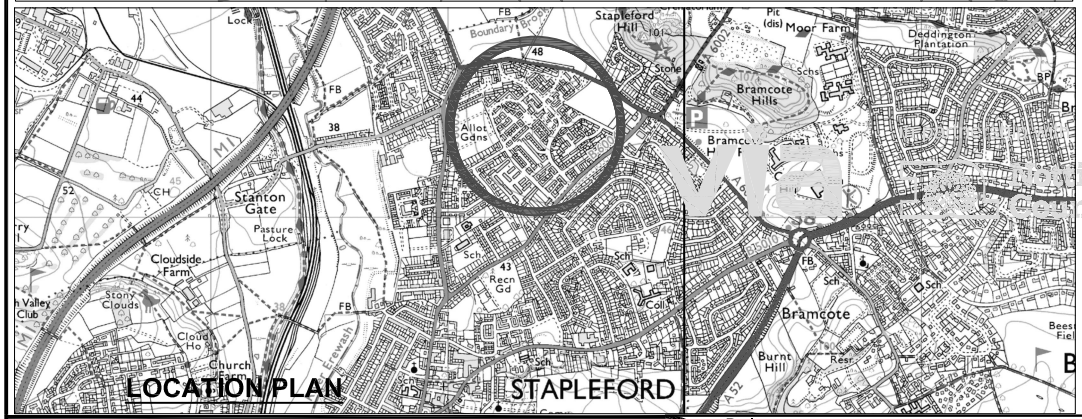

© Crown copyright and database rights 2017
Ordnance Survey 100019713.

Rev	Description	Drawn	Ch'kd	Auth	Date

in partnership with
Nottinghamshire County Council

www.viaem.co.uk Tel 01623 873873
Bilsthorpe Depot, Bilsthorpe Business Park,Bilsthorpe, Nottinghamshire NG22 8ST

Project	Bus Stop Clearway Programmme 2017/18	Drawn SLW	Date July17
Status	Project No. HW10167	Ch'kd HRN	Date July '17
Title	Melbourne Road, Stapleford - REPORT PLAN	Auth	Traced
Drawing No.	H/04078/2466/05	Rev	Scale 1:500