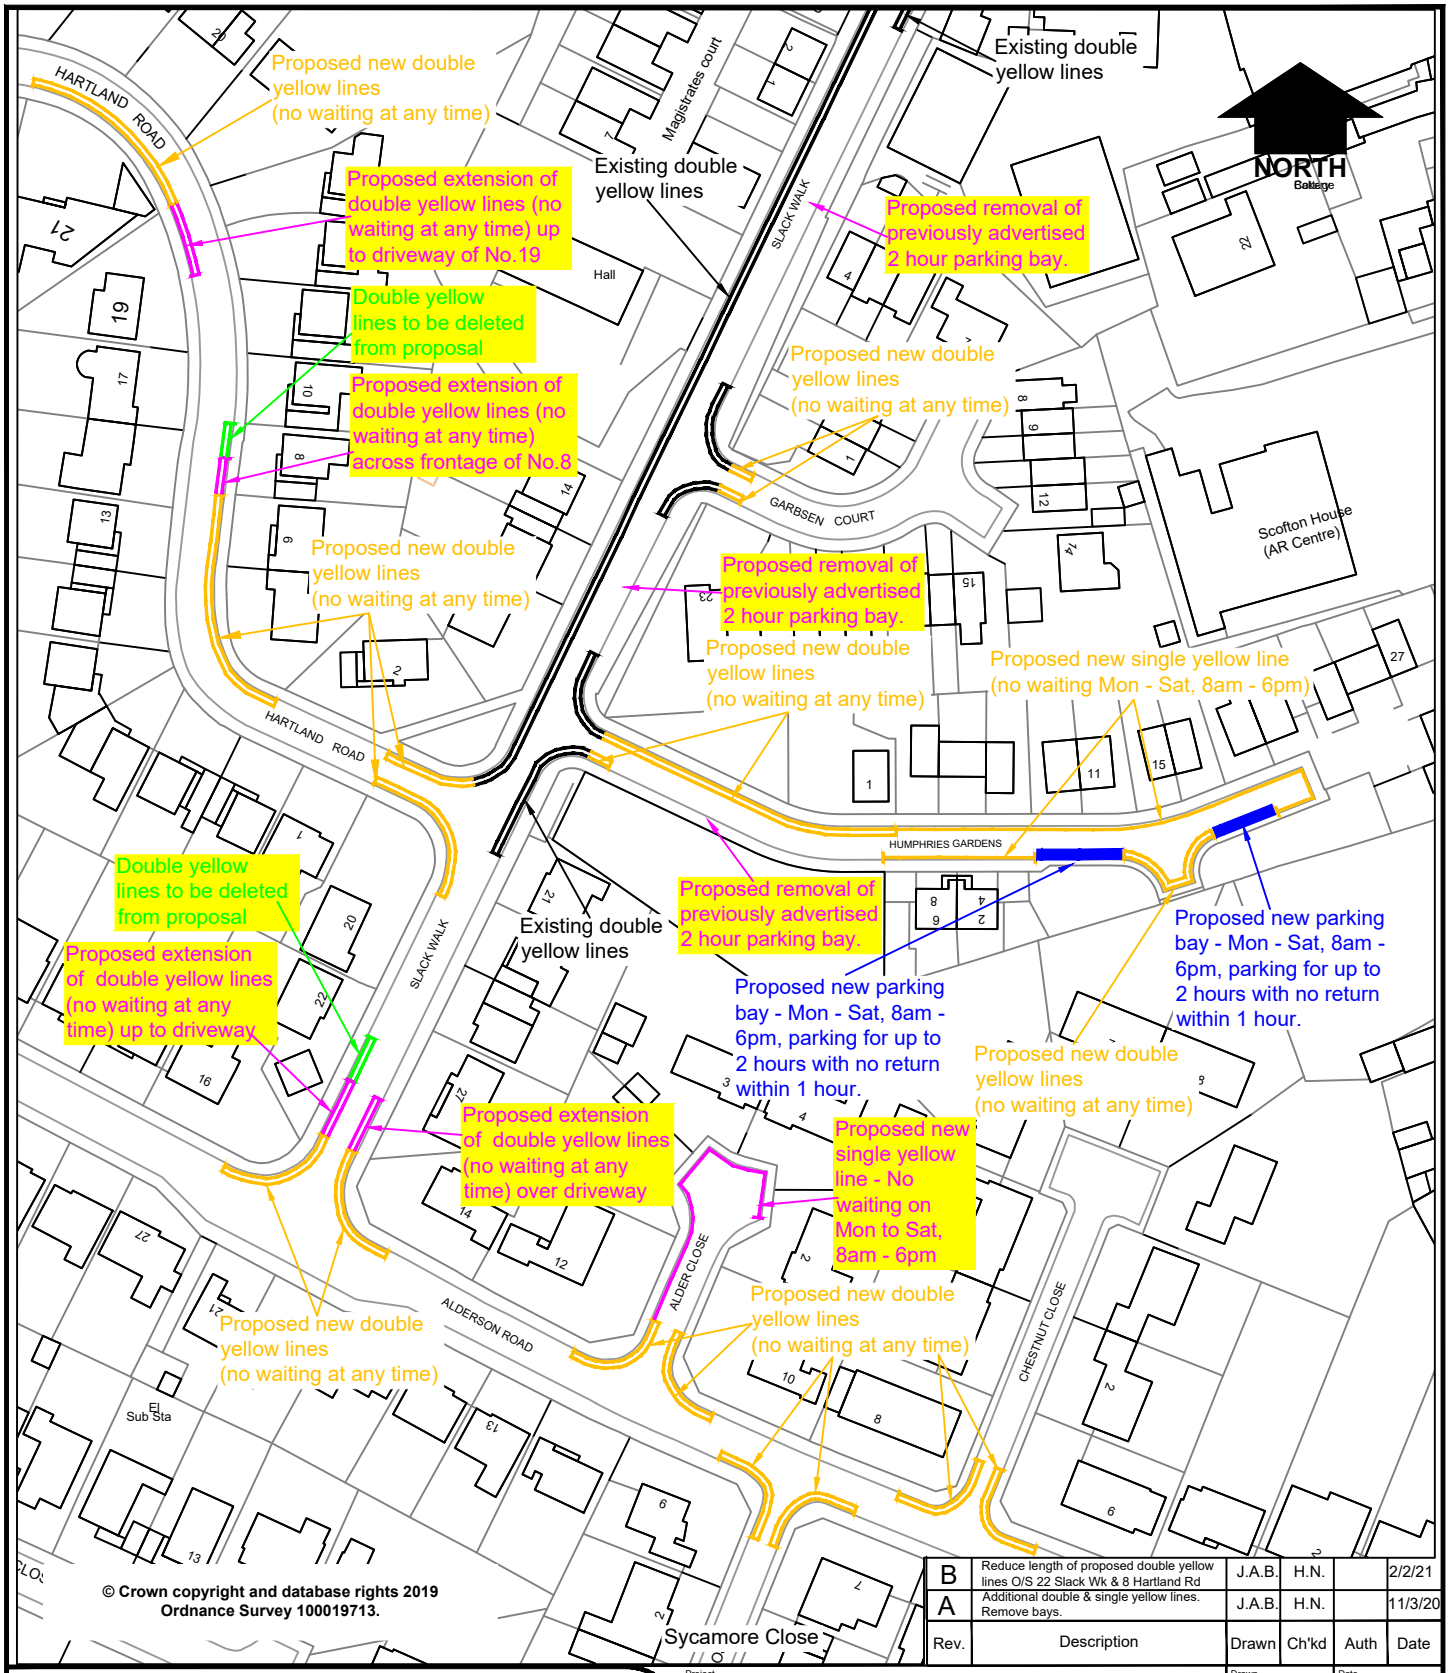

© Crown copyright and database rights 2019
Ordnance Survey 100019713.

Rev.	Description	Drawn	Ch'kd	Auth	Date
B	Reduce length of proposed double yellow lines O/S 22 Slack Wk & 8 Hartland Rd	J.A.B.	H.N.		2/2/21
A	Additional double & single yellow lines. Remove bays.	J.A.B.	H.N.		11/3/20

in partnership with
Nottinghamshire County Council
www.viaem.co.uk Tel 0115 804 2100
Bilsthorpe Depot, Bilsthorpe Business Park, Bilsthorpe, Nottinghamshire, NG22 8ST

Project: Slack Walk Area, Worksop

Drawn: J.A.B. Date: Dec.19

Ch'kd: H.N. Date: Dec.19

Status: | Project No.: TRO 1246 | Auth: | Traced:

Drawing Title: Proposed Waiting Restrictions and Parking Bays

Scale: 1:1250 @A4

Drawing No.: H/JAB/3334/01

Rev.: B

© Via East Midlands Limited,Registered in England no.09903246

A4

Feb 02,2021 - 12:02pm I:\Highways\Design and Construction\Roads and Highways\Projects\19-20\30000\30277 Slack Walk Area Worksop TROs\Improvements\CAD\Works Plan - Helen.dwg