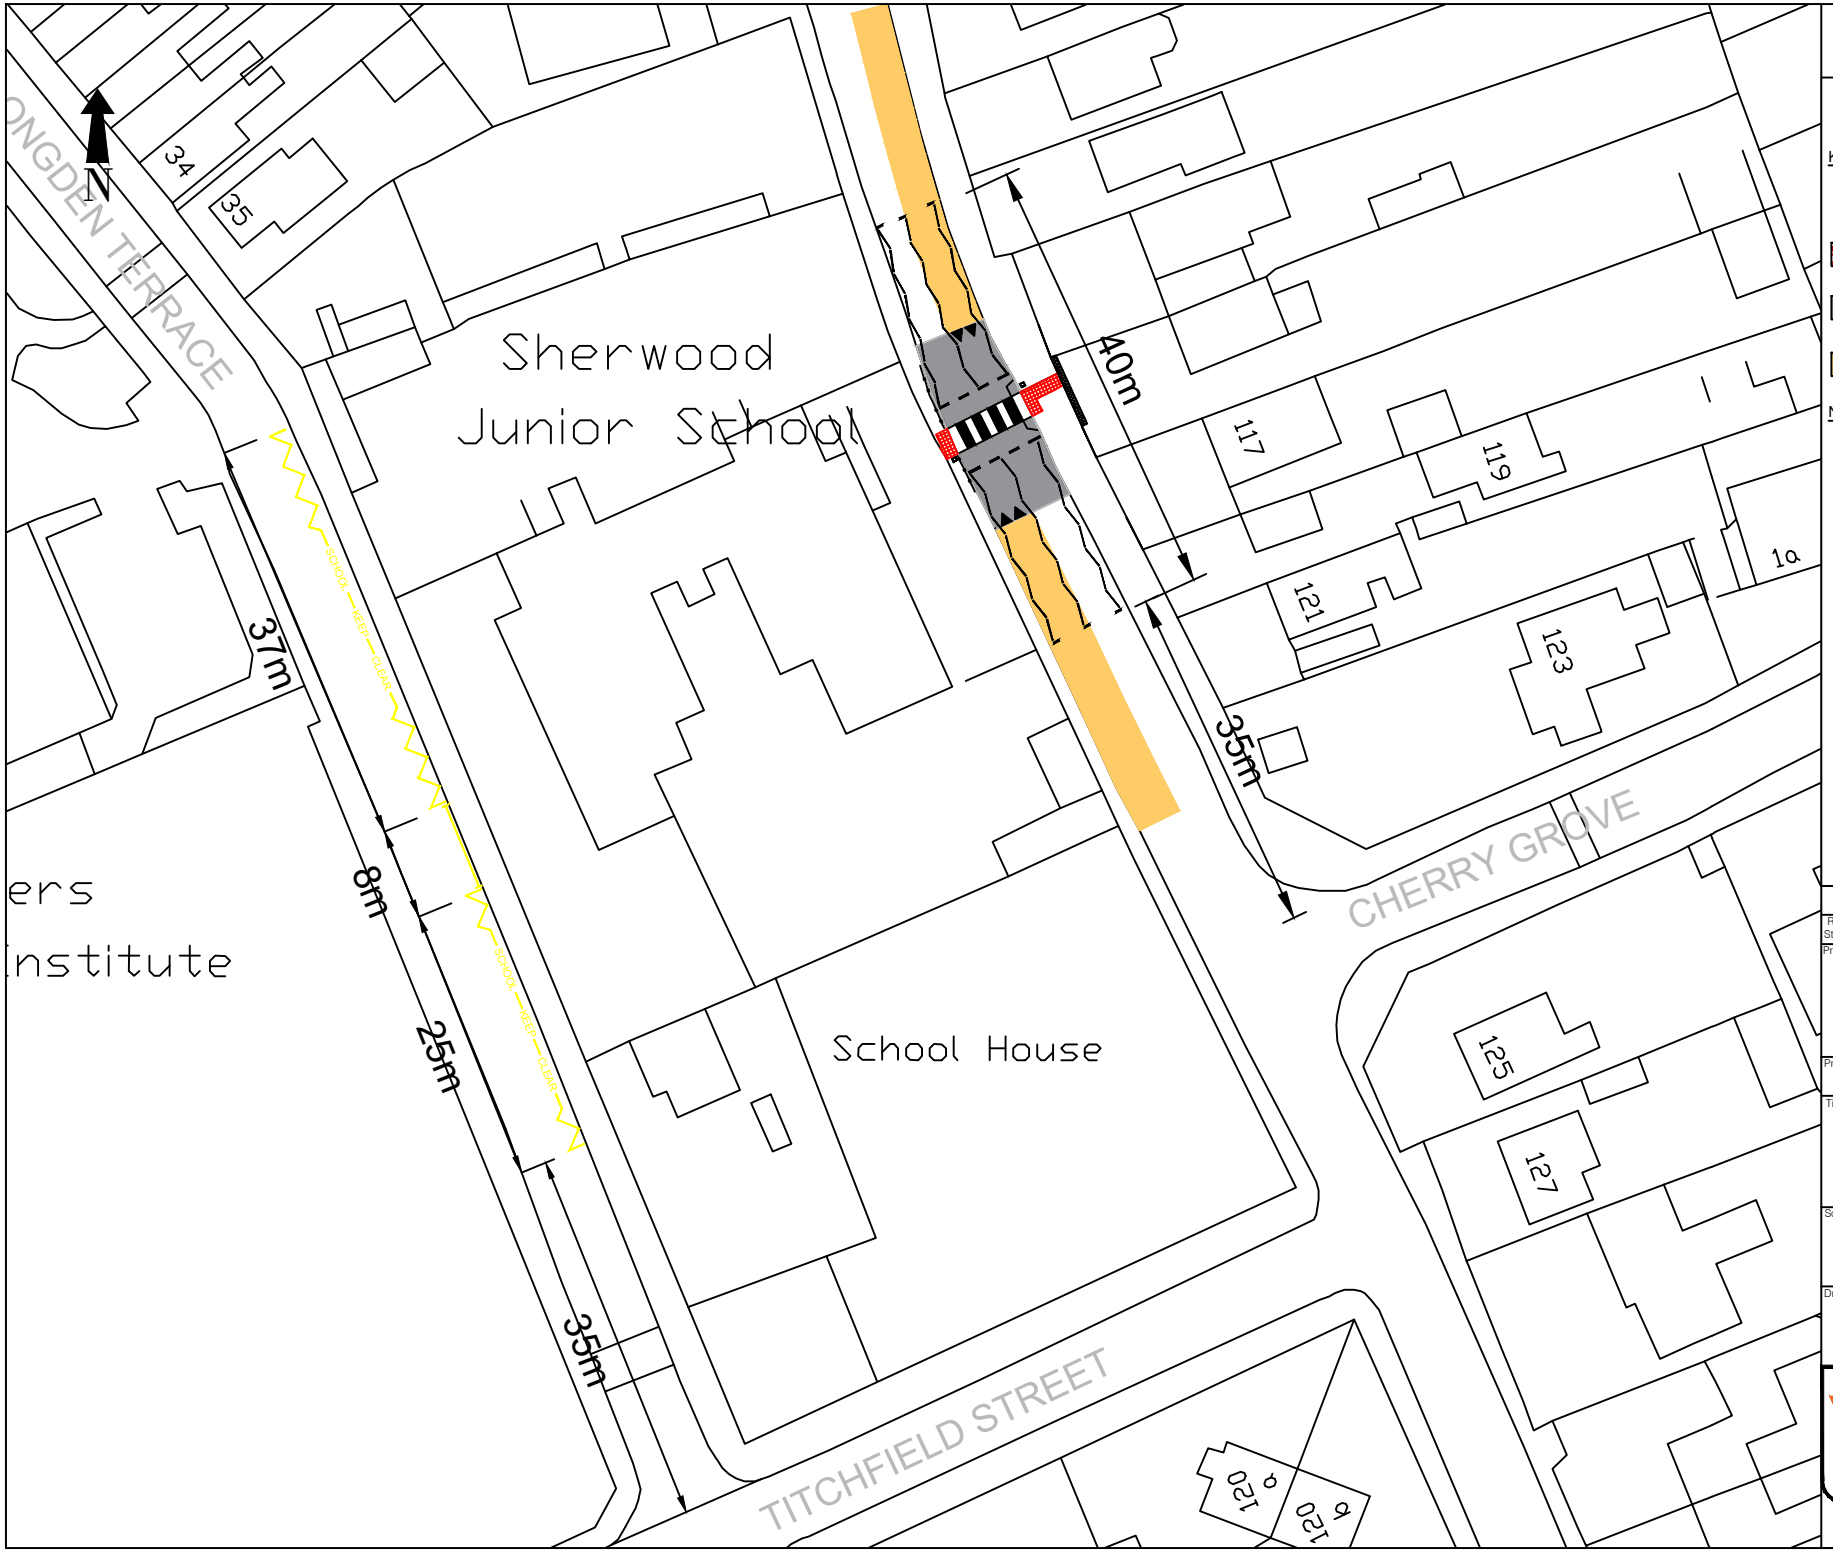


© Crown copyright and database rights 2014
Ordnance Survey 100019713.

Key

- Location of belisha beacon and illuminated poles
- Red blister surface paving
- Extents of traffic calming speed plateau
- Anti-skid surfacing Buff in colour

Notes

- 2.4m wide crossing
- Anti-skid material to be 30m in length
- Existing yellow School Keep Clear marking on Sherwood Street to be removed

Rev Status	Description	Drawn	Ch'kd	Auth	Date

Project

B6035 Sherwood Street, Warsop
Proposed Zebra Crossing

Property No.	Project No.
	TP2150253

Title

Sherwood Street
Consultation Plan

Scale	Drawn	Date	Ch'kd	Date	Auth	Traced
1:500	CK	07.06.21	IH	08.06.21	DB	

Drawing No.

TP2150253/NWK/05.1

Rev

via in partnership with Nottinghamshire County Council
www.viaem.co.uk | Tel 0115 804 2100
Bilsthorpe Depot, Bilsthorpe Business Park,
Bilsthorpe,Nottinghamshire NG22 8ST

Via East Midlands Limited,Registered in England no.09903246 A3