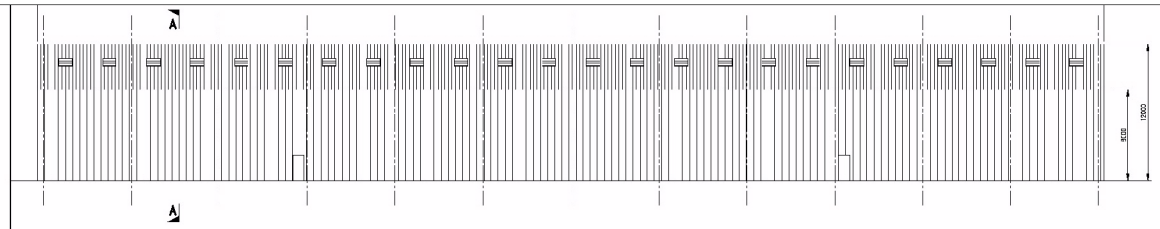

ELEVATION 1
1:200

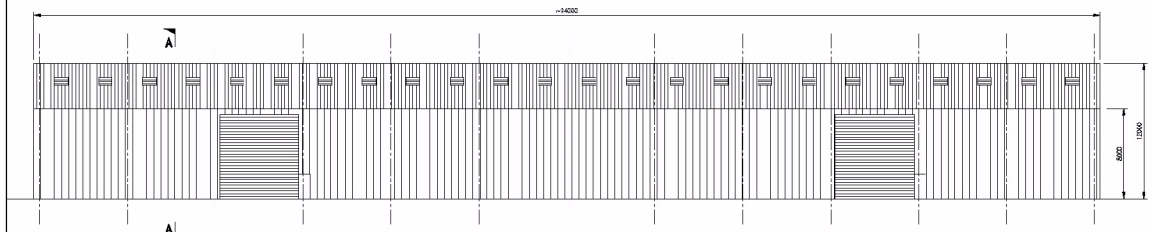

ELEVATION 2
1:200

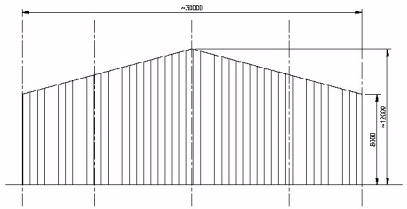

ELEVATION 3
1:200

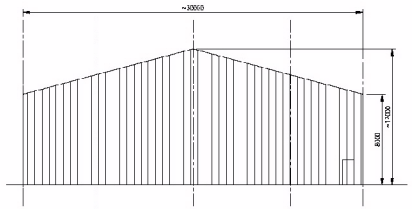

ELEVATION 4
1:200

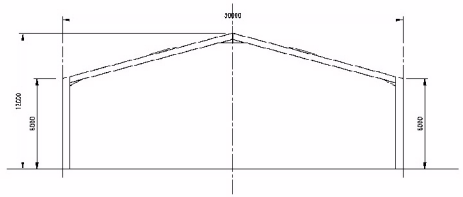

SECTION A–A
1:200

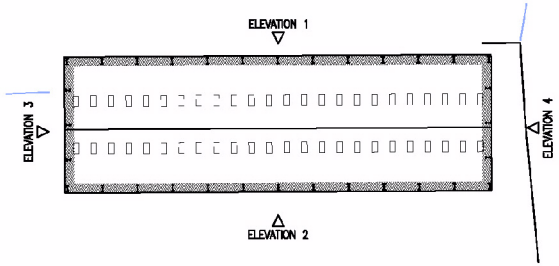

REV	DESCRIPTION	DATE	BY	CH'K
P3	PRELIMINARY	29/9/15	AN	CP
P2	PRELIMINARY	15/7/15	AN	CP
P1	PRELIMINARY	3/07/15	AN	CP

BUXTON ASSOCIATES
CONSULTING STRUCTURAL ENGINEERS

CLIENT
RWR COMMERCIAL

CONTRACT
WASTE RECYCLING FACILITY, NEWARK

TITLE
ELEVATIONS

DESIGNED BY	DRAWN BY	CHECKED BY
CP	MKV	CP
SCALE: 1:200 @ A1	DRG SIZE: A1	DATE: DEC 2013
JOB No:	DRAWING No:	REVISION

Nottinghamshire County Council

ELEVATIONS

Erection of a steel framed building for the use as a materials recycling facility (MRF)
Trent Skip Hire Limited, Quarry Farm Transfer Station, Bowbridge Lane, New Balderton, Newark
Planning Application No. 3/14/00614/CMA

This map is reproduced from Ordnance Survey material with the permission of Ordnance Survey on behalf of the Controller of Her Majesty's Stationery Office © Crown copyright.
Unauthorised reproduction infringes Crown copyright and may lead to prosecution or civil proceedings. (1000019713) (2015)

N
W E
S

Not to Scale
Produced by: JW
Date: JUNE 2015

PLAN 7