PLAN 1

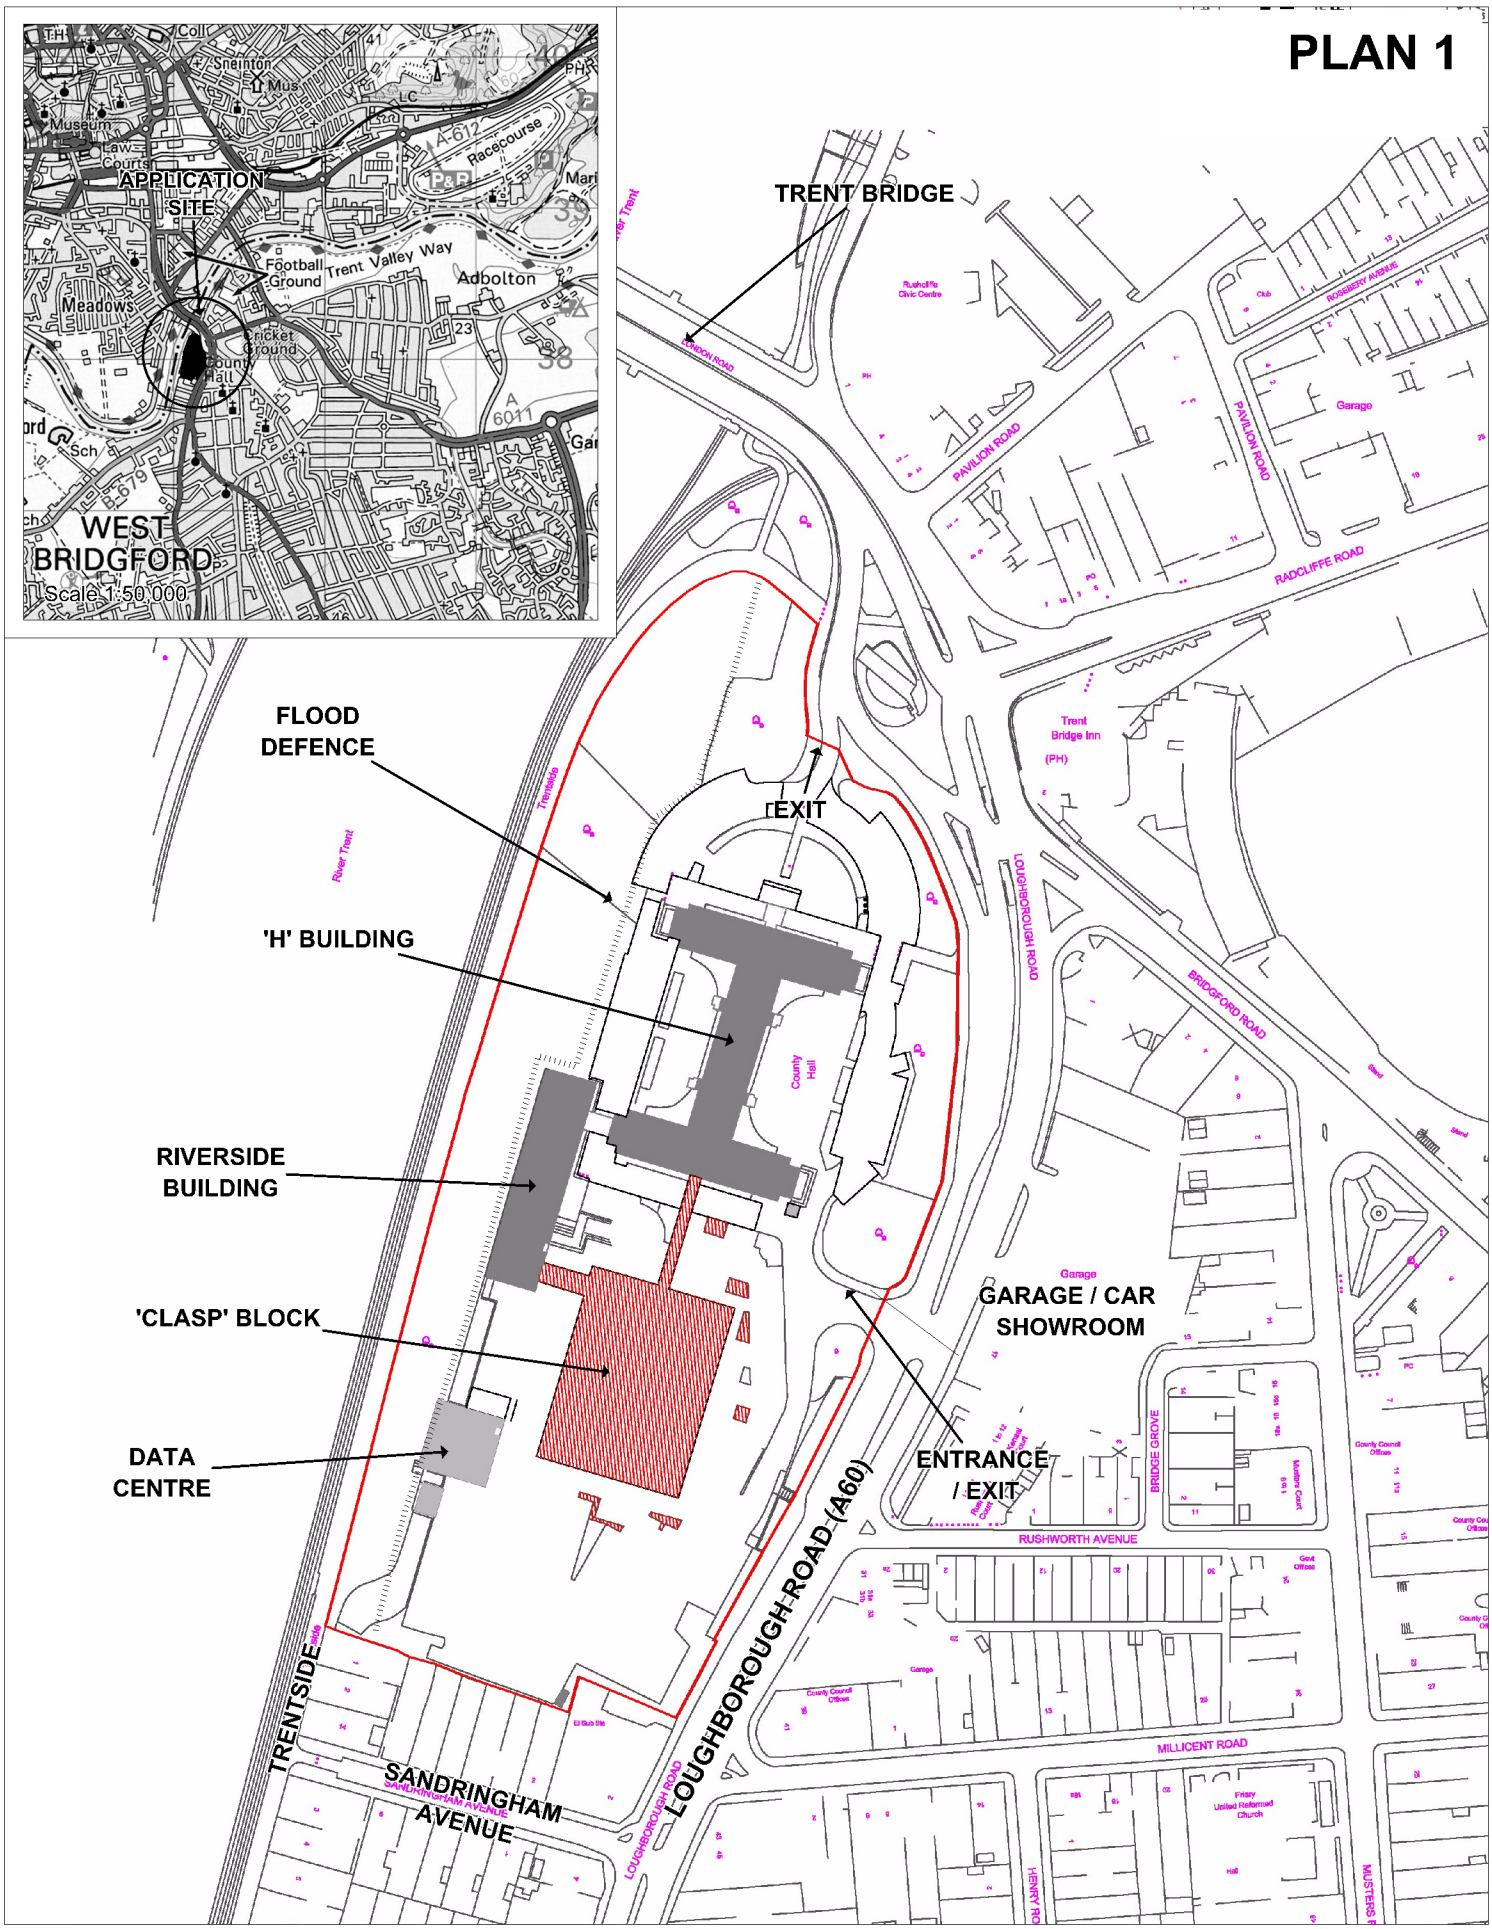

Nottinghamshire County Council

Demolition of 'Clasp' office accommodation and two adjoing covered link corridors; reinstatement of the south elevation of County Hall 'H' Block and east elevation of the Riverside Building following demolition; removal of six brick planter beds to provide additional parking bays; retention of the building footprint and change of use to form temporary car park; provision of a new 48 place secure cycle store.
County Hall, Loughborough Road, West Bridgford, Nottinghamshire.
Planning Application No. 8/15/03017/CTY

This map is reproduced from Ordnance Survey material with the permission of Ordnance Survey on behalf of the Controller of Her Majesty's Stationery Office © Crown copyright.
Unauthorised reproduction infringes Crown copyright and may lead to prosecution or civil proceedings. (1000019713) (2015)

N W E S

Not to Scale
Produced by: JW
Date: FEB 2016