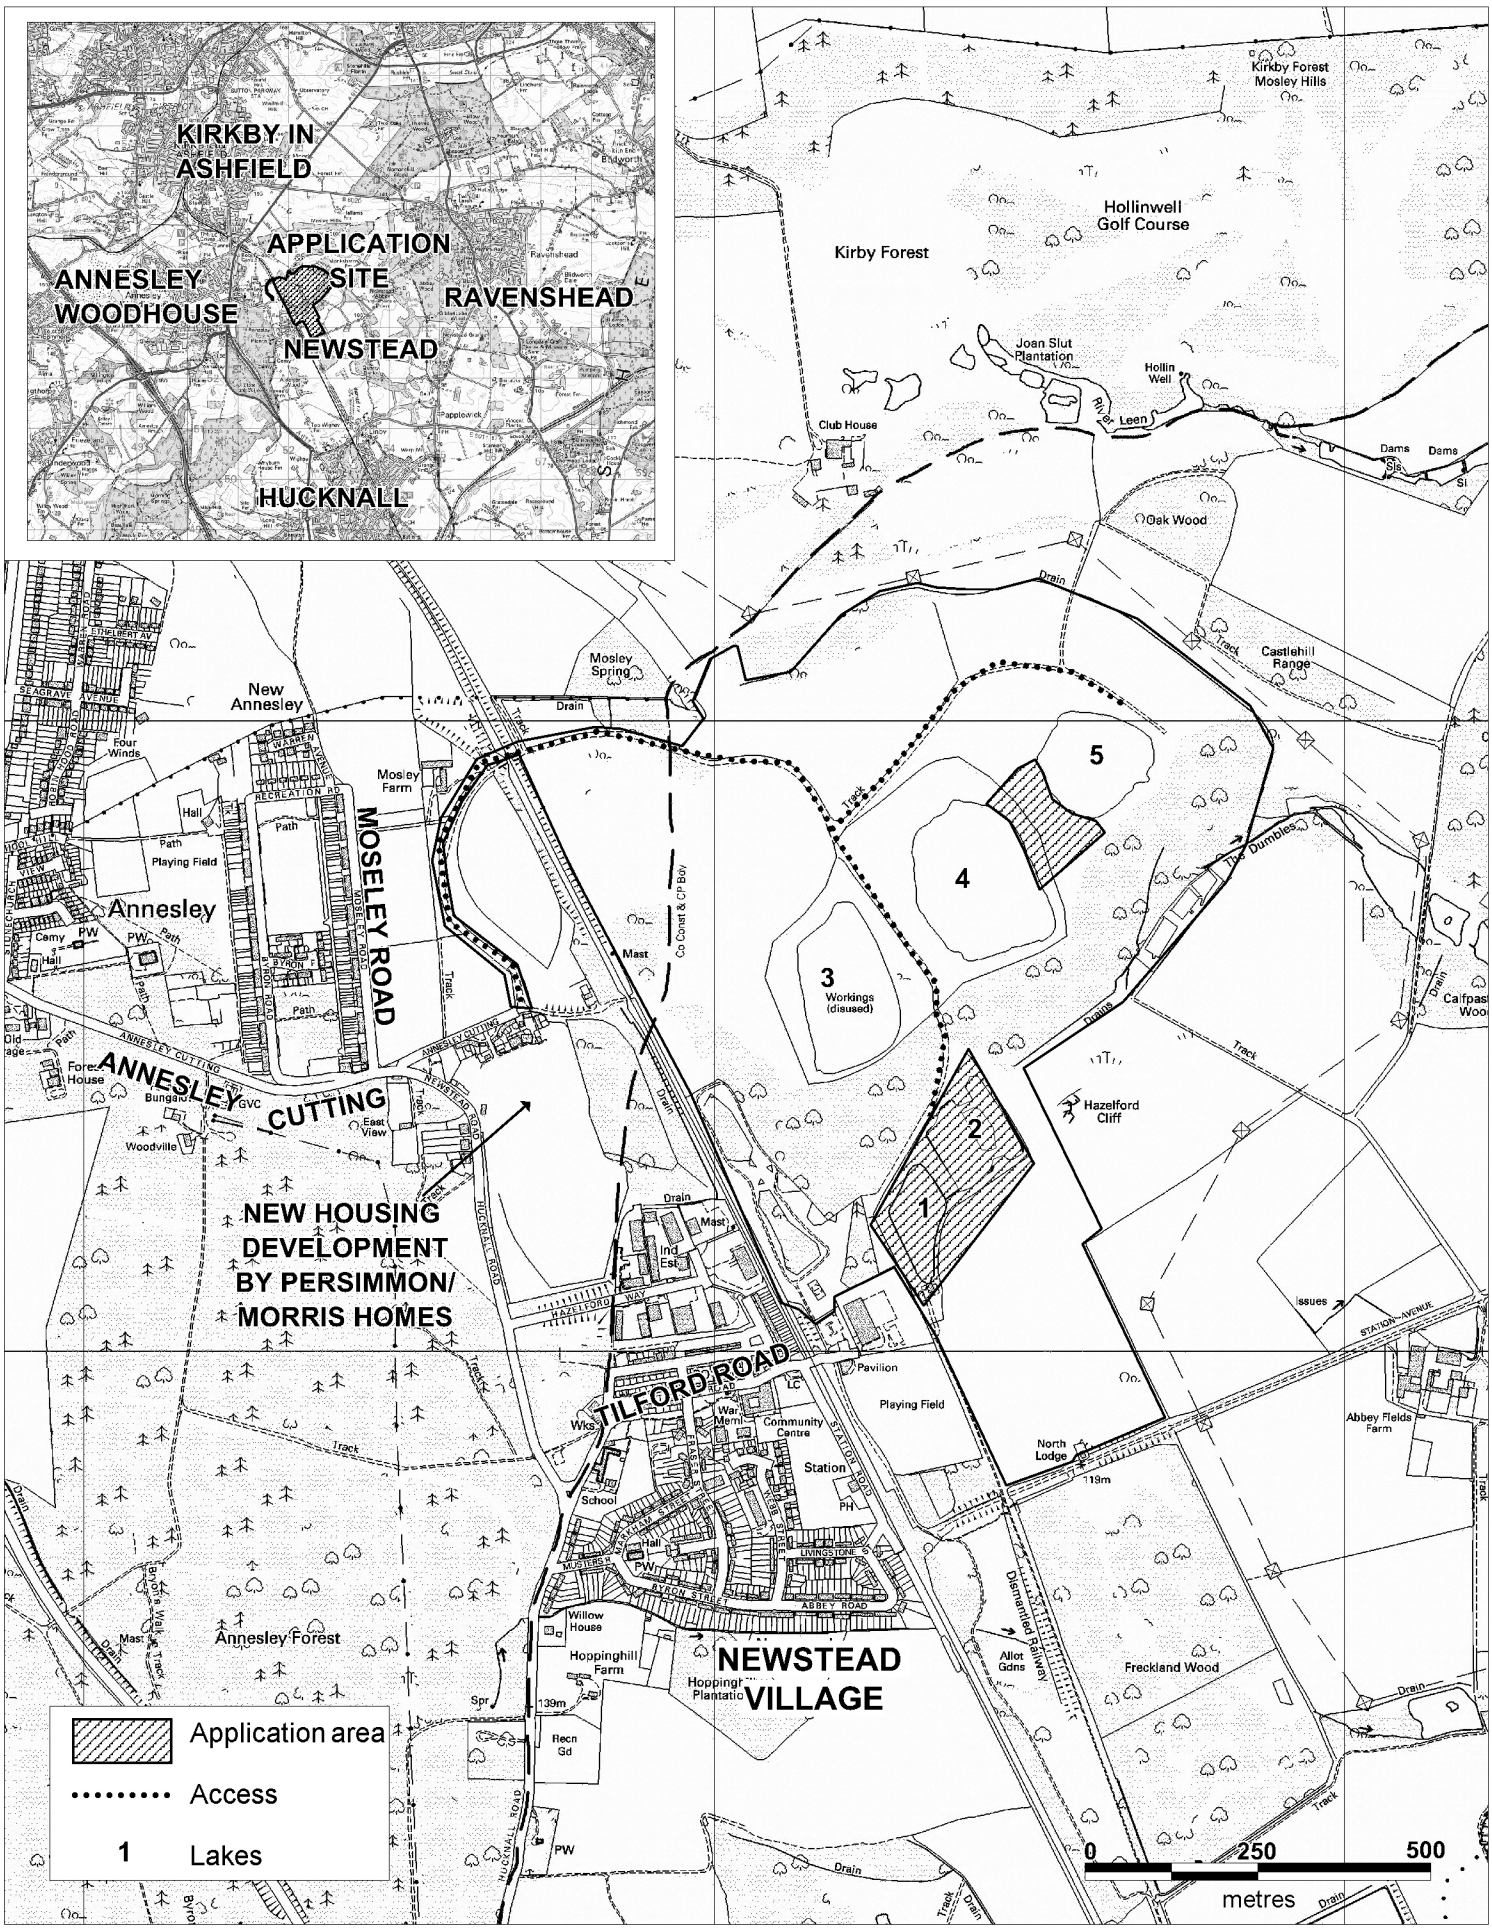

Nottinghamshire County Council

Improvement works to the country park involving the remodelling and partial in-filling of lake 2 for development as a fishery, and wider landscape improvement works and path upgrades, in total requiring the importation of circa 17,000m3 of inert materials and soils.
Newstead and Annesley Country Park, Newstead Village.
Planning Application No. 4/V/2012/0520 & 7/2012/1493

This map is reproduced from Ordnance Survey material with the permission of Ordnance Survey on behalf of the Controller of Her Majesty's Stationery Office © Crown copyright.
Unauthorised reproduction infringes Crown copyright and may lead to prosecution or civil proceedings. (1000019713) (2013)

N W E S

Scale 1:12,000
Produced by: JW
Date: NOV 2013