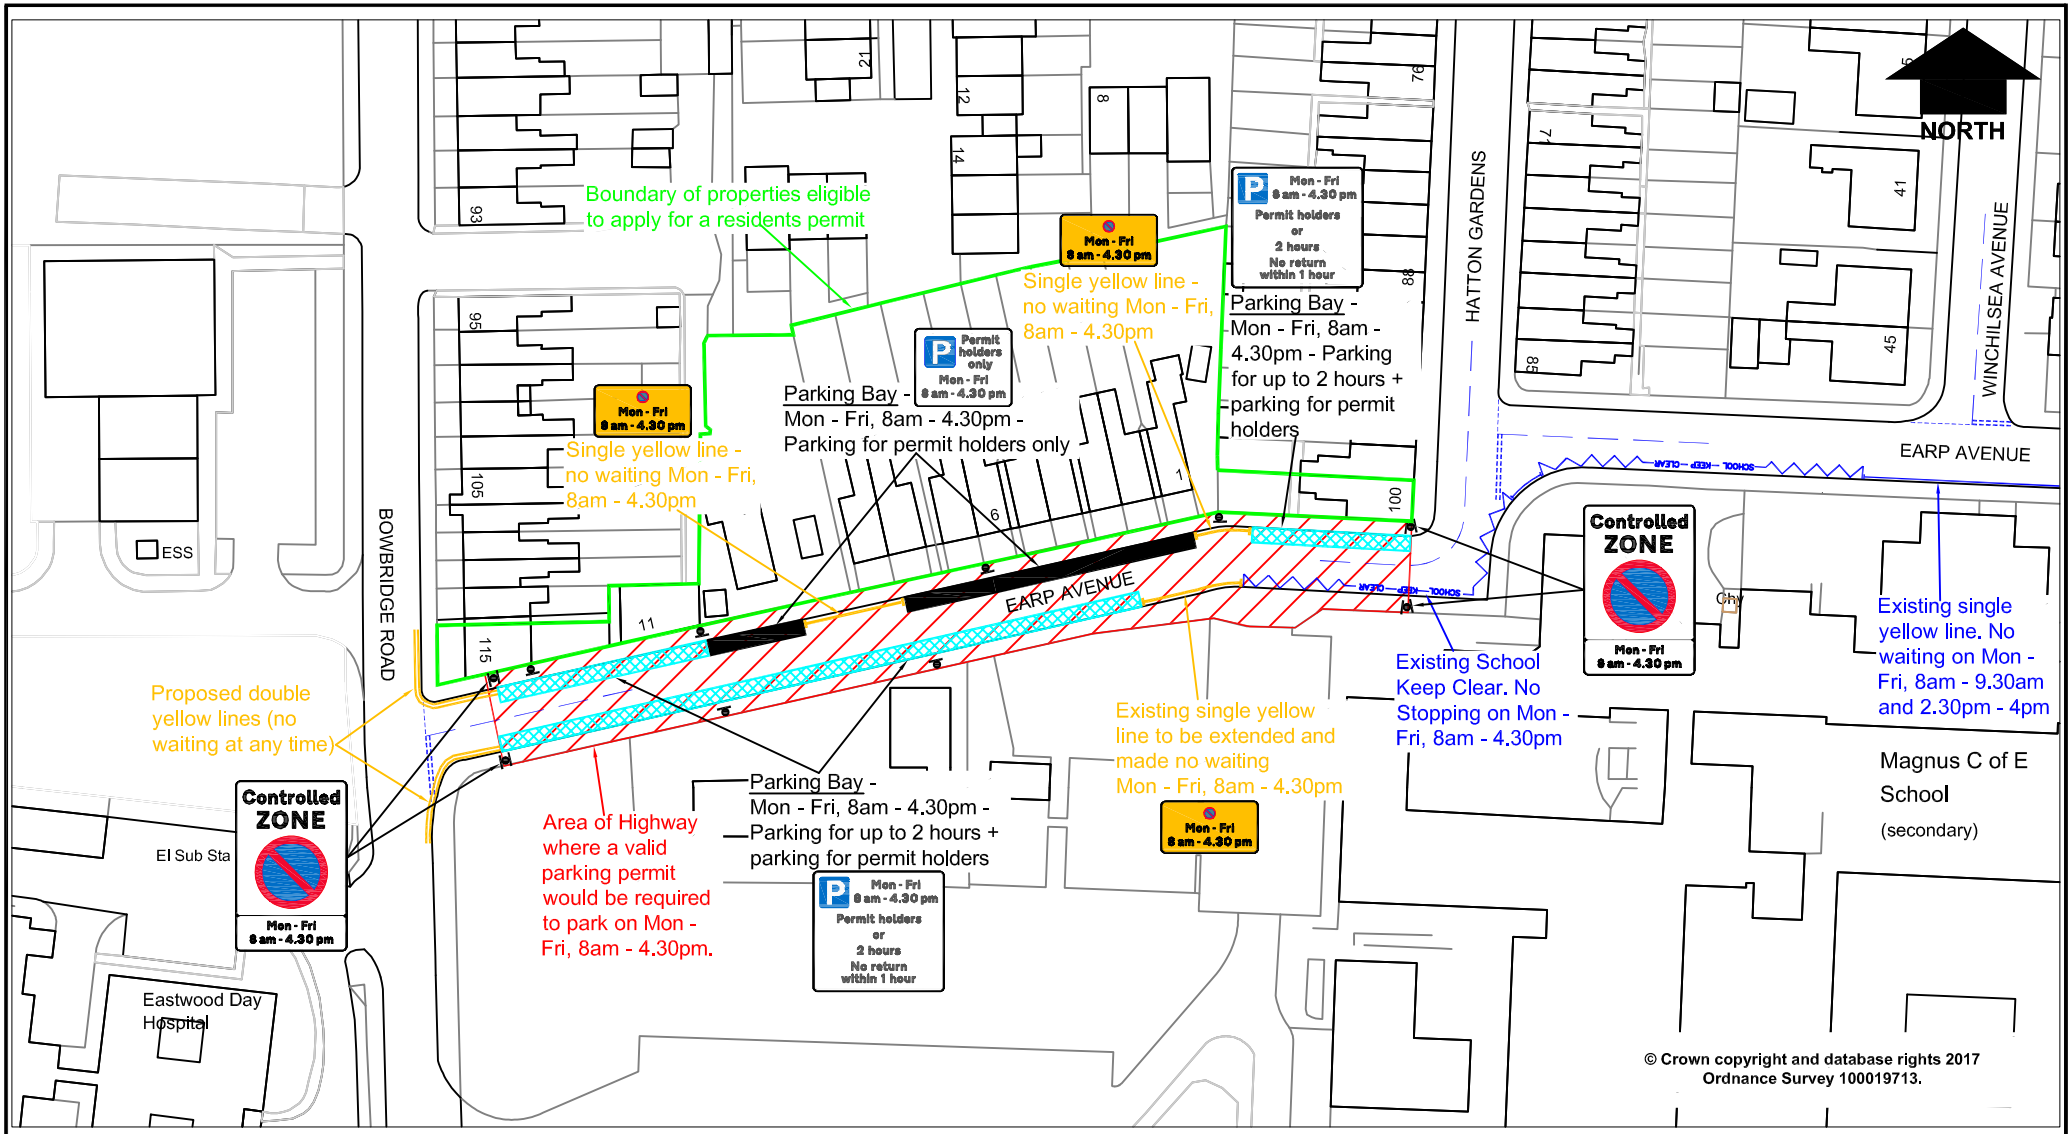

Rev	Description	Drawn	Ch'kd	Auth	Date

via

in partnership with Nottinghamshire County Council

www.viaem.co.uk Tel 01623 873873
Bilsthorpe Depot, Bilsthorpe Business Park, Bilsthorpe, Nottinghamshire NG22 8ST

Project: Earp Avenue, Newark — Residents Parking Scheme		Drawn: J.A.B.	Date: Oct.17
Status	Project No.: TRO 3269	Ch'kd	Date
Title: Plan		Auth	Traced
Drawing No.: H/JAB/2518/02		Rev	Scale: 1:1000

© Via East Midlands Limited, Registered in England no.09903246

A4

Oct.17.2017 - 11:59am I:\Highways\Design and Construction\Roads and Highways\Projects\17-18\10000\10271 Earp Av Newark on Trent\Improvements\CAD\Earp Ave Newark - PLAN.dwg