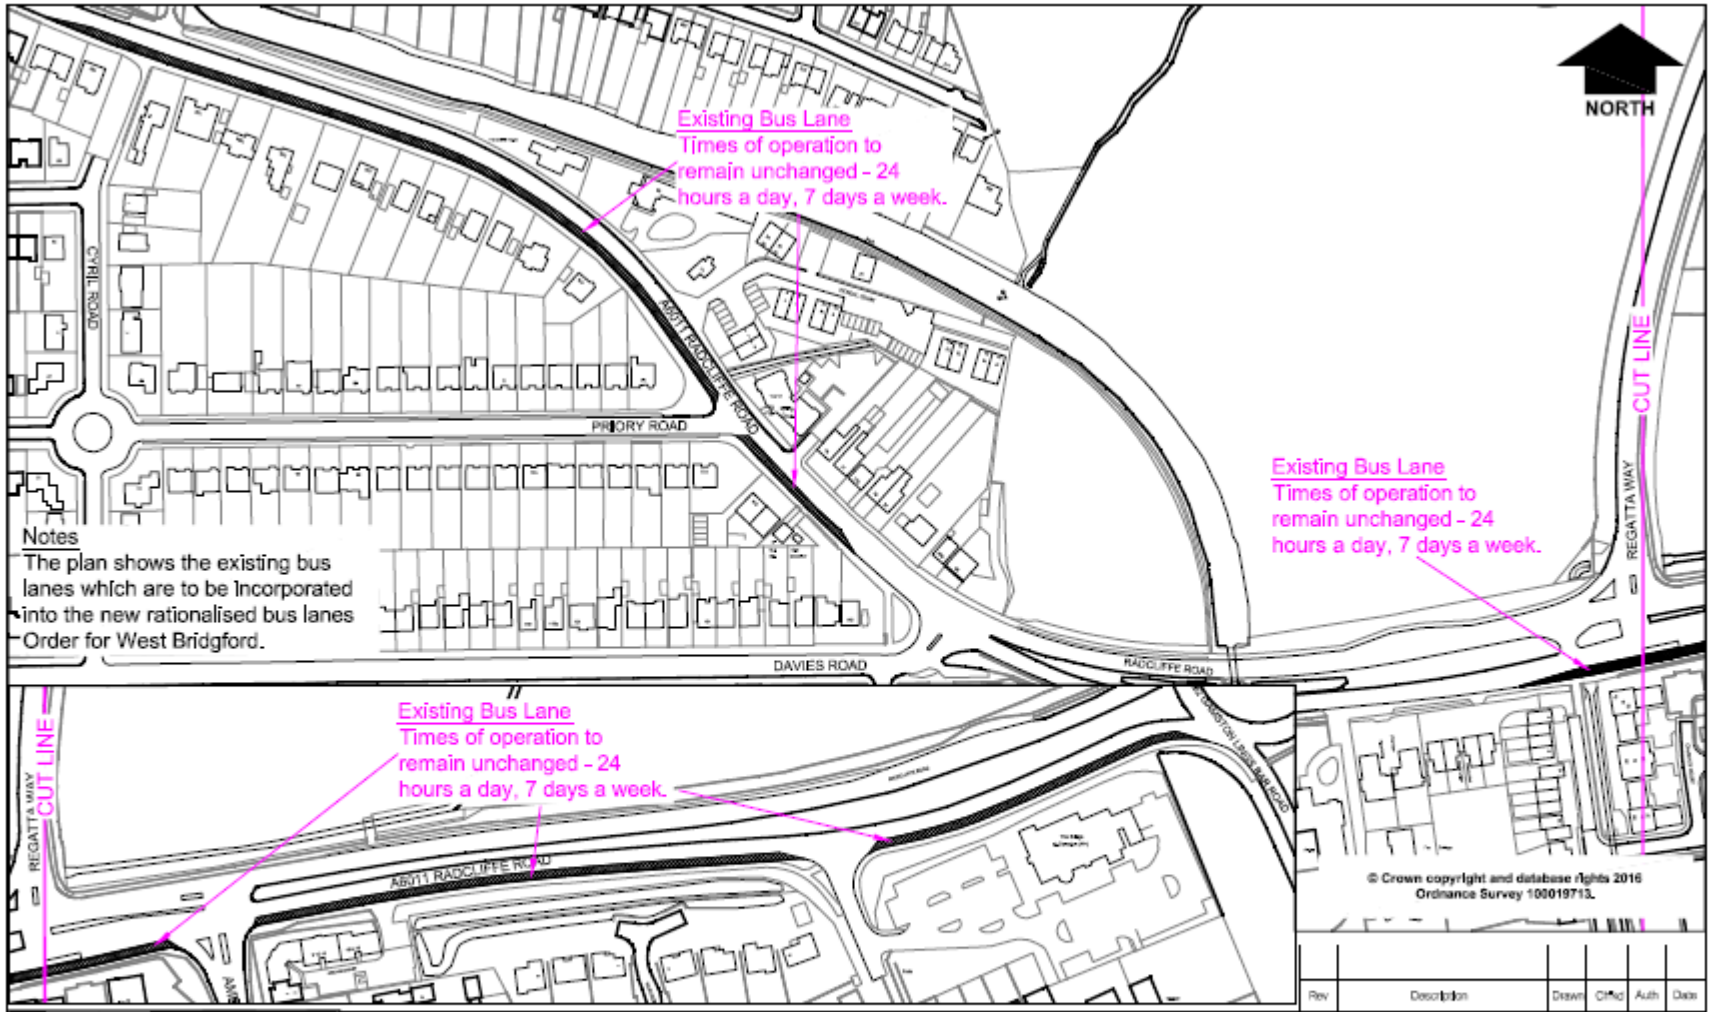

Rev	Description	Drawn	Chkd	Auth	Date

Nottinghamshire County Council
Trent Bridge House, Fox Road,
West Bridgford, Nottingham, NG2 6BJ
Tel: 0300 500 80 80
© Nottinghamshire County Council

Project: West Bridgford Area — Radcliffe Road Bus Lane		Drawn: J.A.B.	Date: Feb.16
Property No.	Project No.	Chkd	Date
Title: Plan		Auth	Traced
Drawing No.: H/04078/2245/04		Rev	Scale: 1:2500

A4