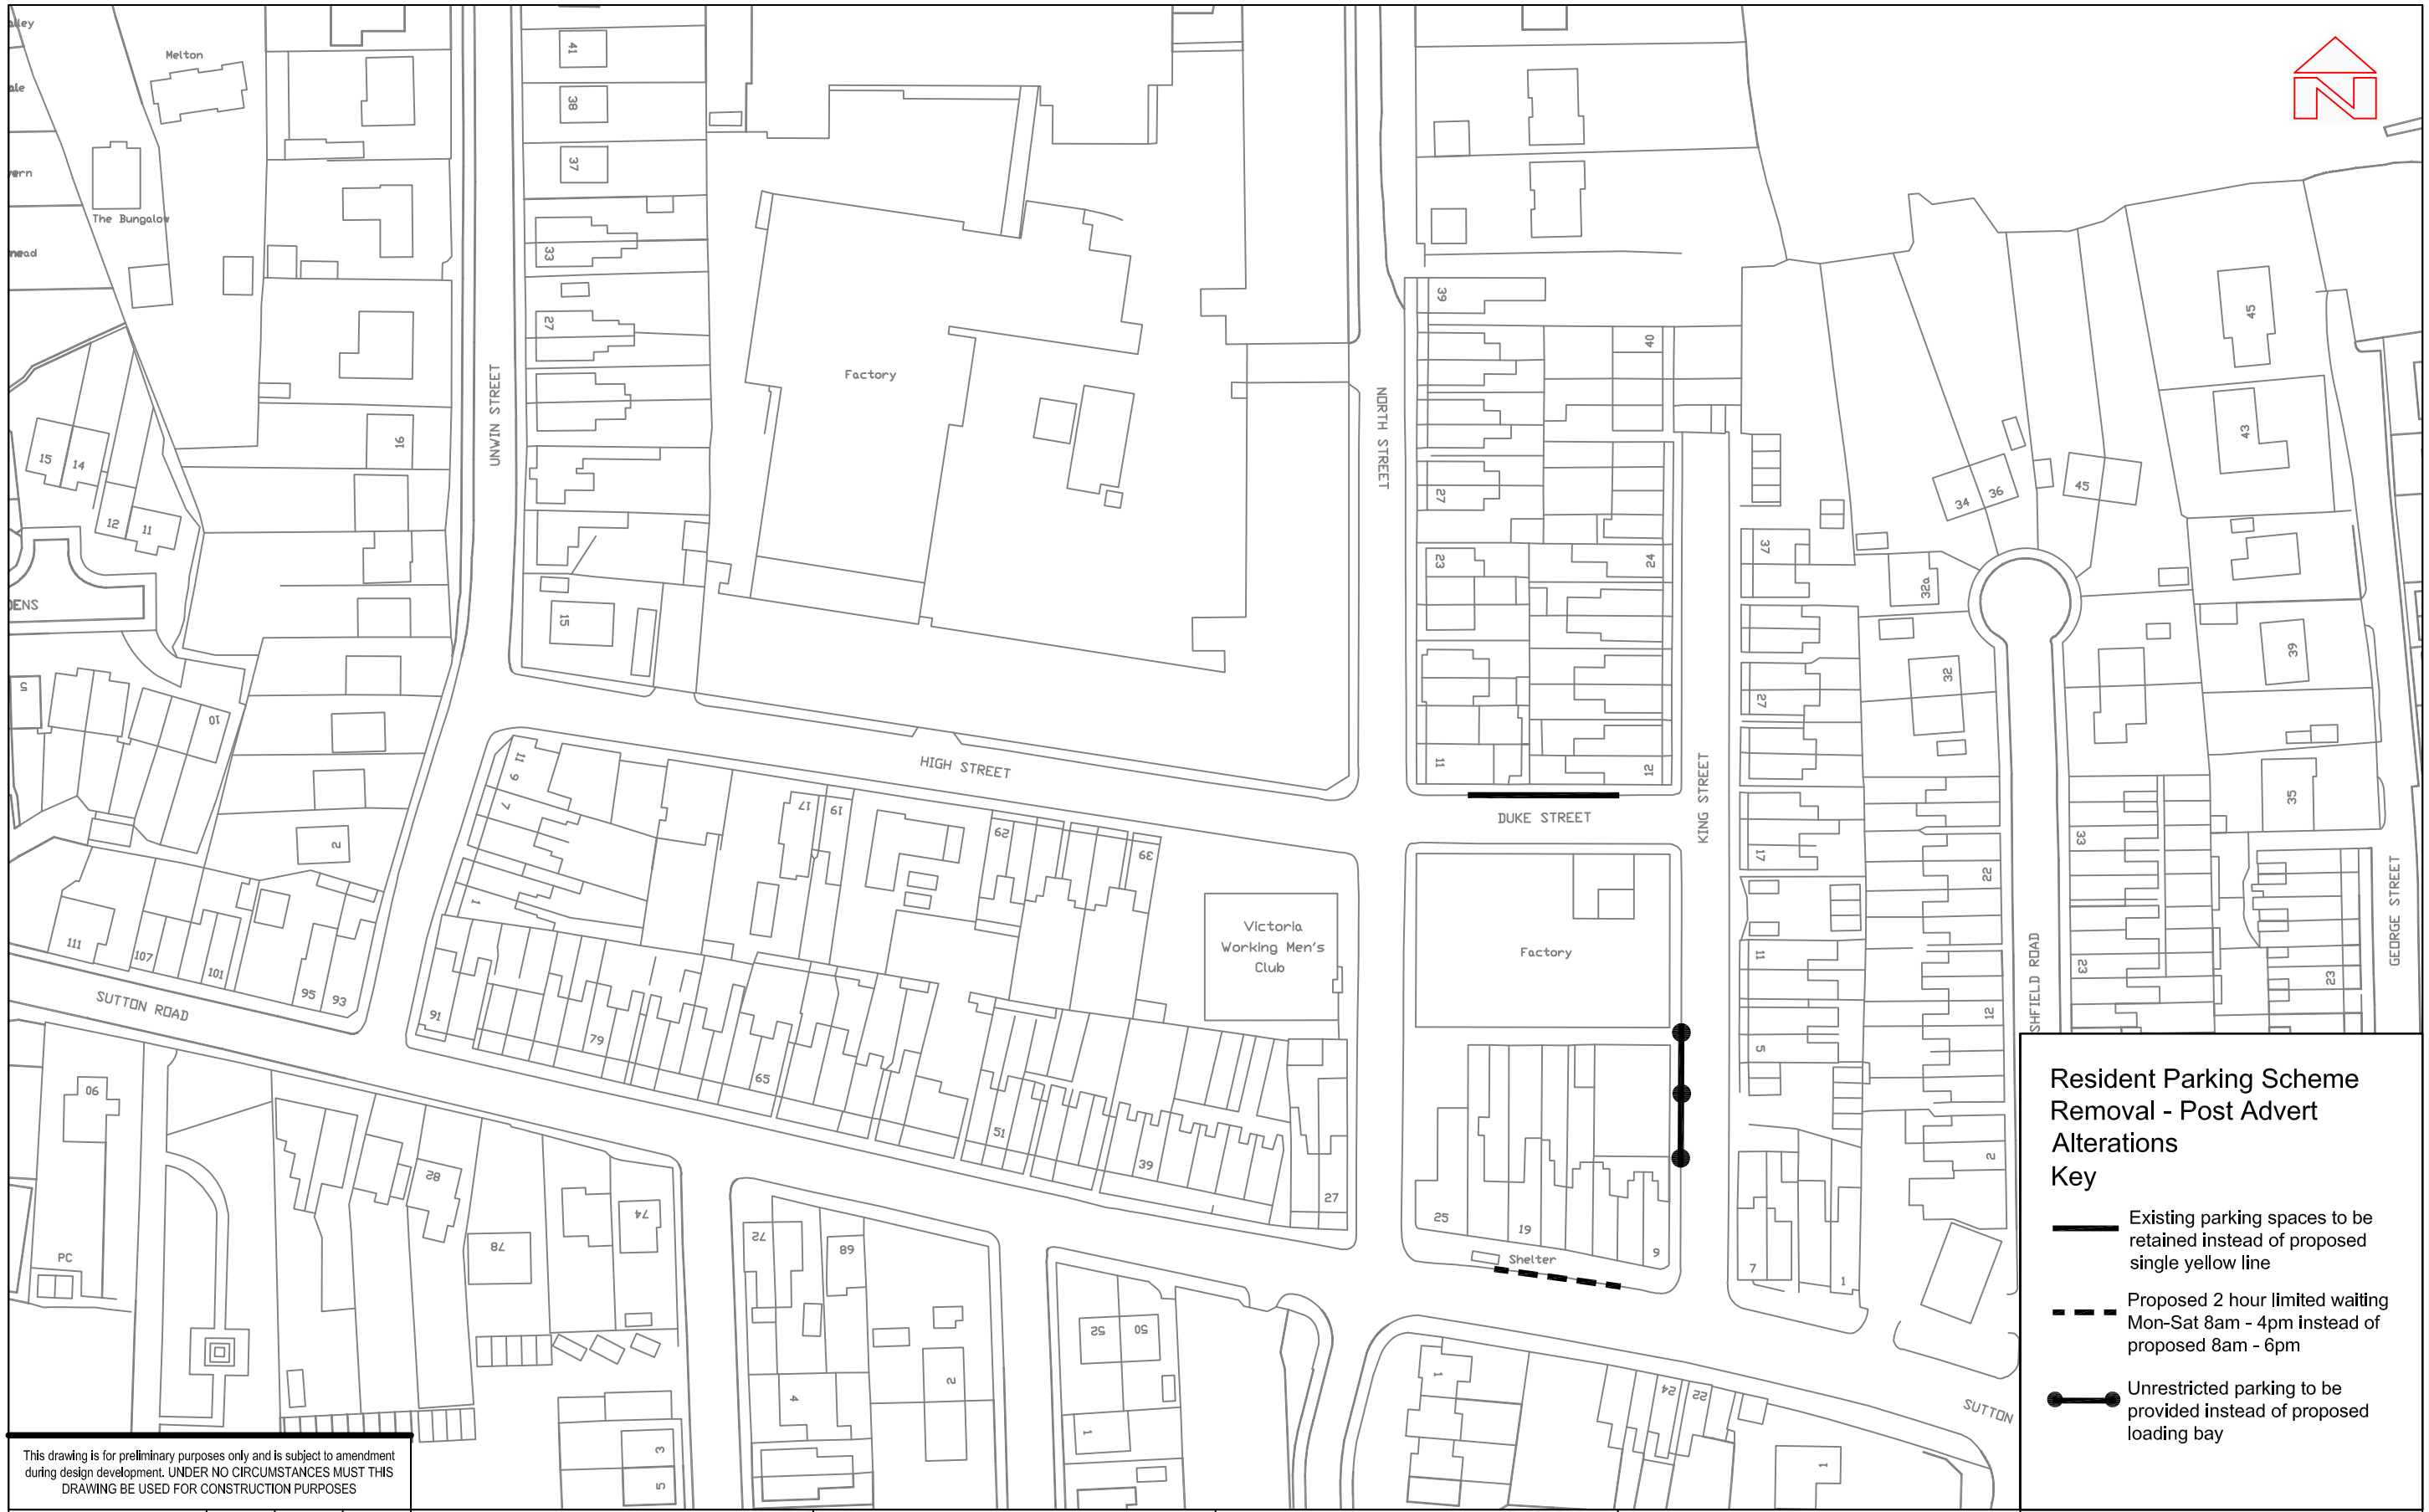

Resident Parking Scheme Removal - Post Advert Alterations

Key

- Existing parking spaces to be retained instead of proposed single yellow line
- Proposed 2 hour limited waiting Mon-Sat 8am - 4pm instead of proposed 8am - 6pm
- Unrestricted parking to be provided instead of proposed loading bay

This drawing is for preliminary purposes only and is subject to amendment during design development. UNDER NO CIRCUMSTANCES MUST THIS DRAWING BE USED FOR CONSTRUCTION PURPOSES

Revision Details	By / Check	Date	Suffix

Project Title
NCC TRAFFIC REGULATION ORDER PROGRAMME 2012-13

Client
Nottinghamshire County Council

Drawing Title
4117 NORTH STREET AREA, HUTHWAITE RESIDENTS PARKING REMOVAL PROPOSED ALTERATIONS TO ADVERTISED SCHEME

Purpose of issue
OBJECTION REPORT

Designed	Drawn	Checked	Approved	Date
TF	TF	GB	GB	16/06/14

URS Internal Project No.	Suitability
47059385	
Scale @ A3	Zone / Mileage
1:1000	

This document has been prepared in accordance with the scope of URS' appointment with its client and is subject to the terms of that appointment. URS accepts no liability for any use of this document other than by its client and only for the purposes for which it was prepared and provided. Only written dimensions shall be used.
© URS Infrastructure & Environment UK Limited

Drawing Number: 47059385.4117.406
Rev:

URS Infrastructure & Environment UK Limited
12 Regan Way
Chetwynd Business Park
Chilwell
01159077000
01159077001
www.ursglobal.com