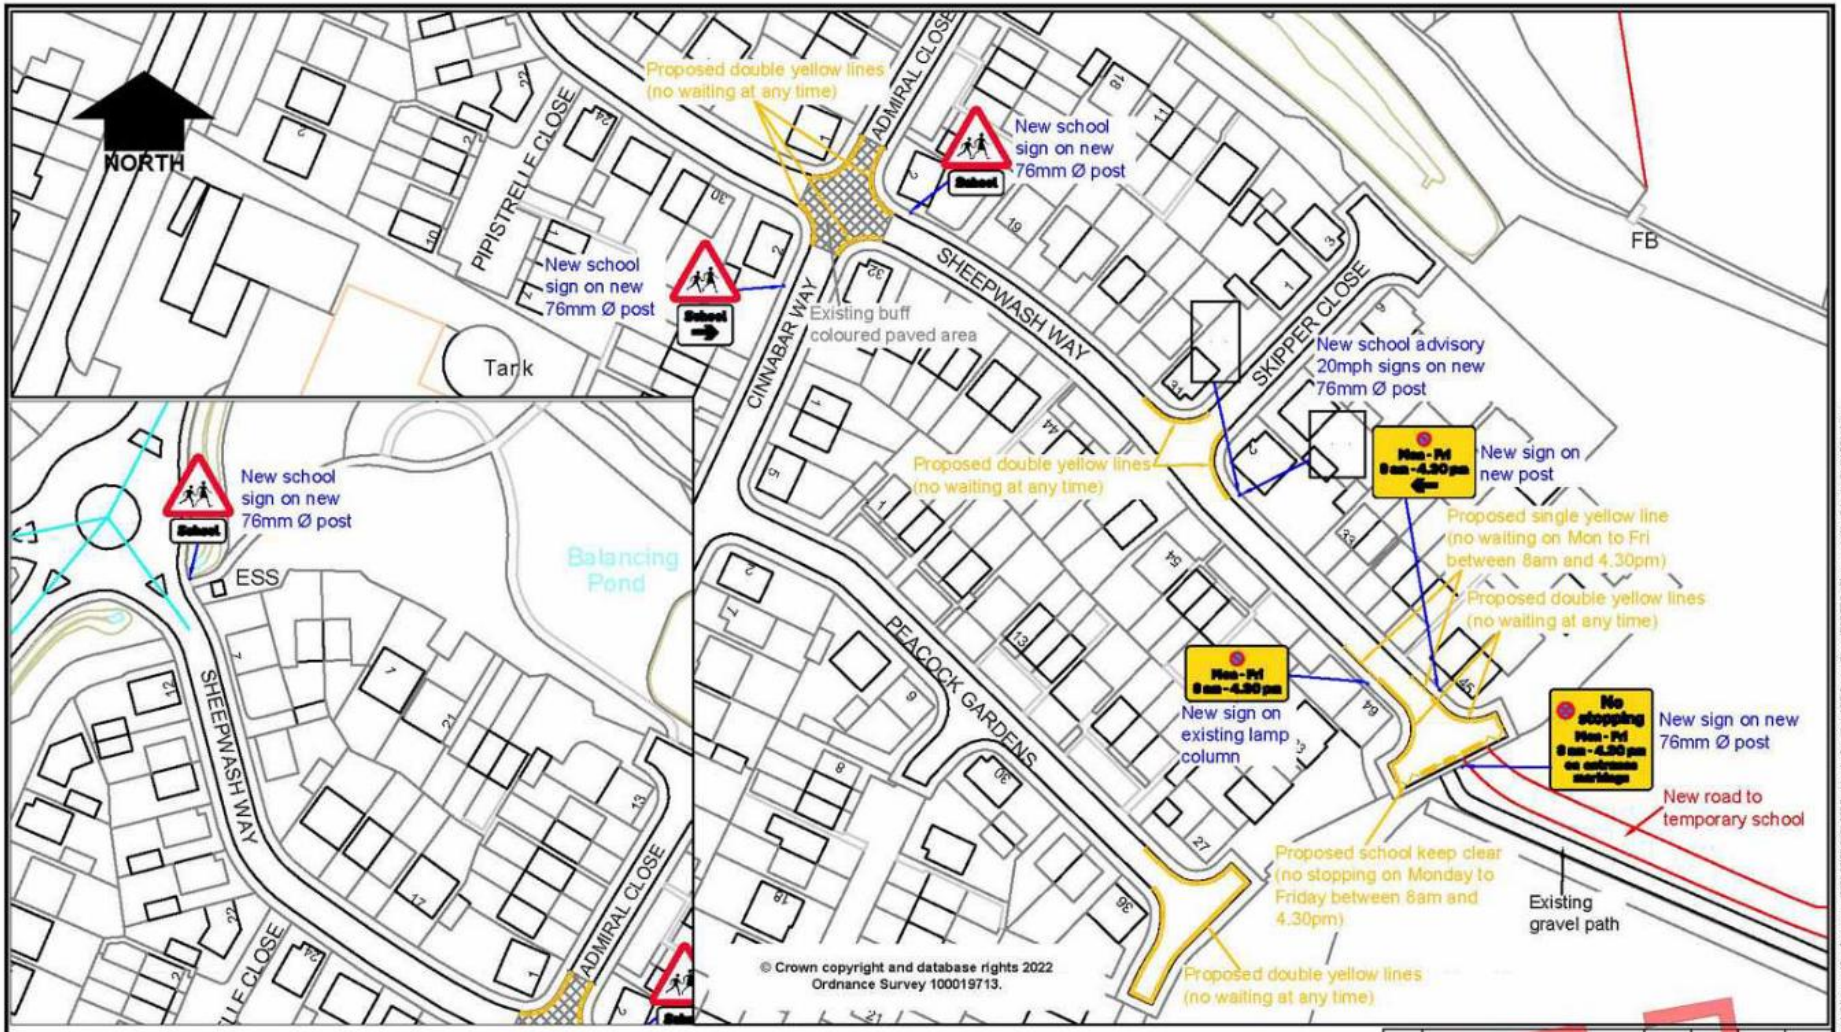

Rev.	Description	Drawn	Ch'kd	Auth	Date

[DRAFT] 28/04/2022

in partnership with Nottinghamshire County Council

www.viaem.co.uk Tel 0115 804 2100
Bilsthorpe Depot, Bilsthorpe Business Park, Bilsthorpe, Nottinghamshire, NG22 8ST

Project: Sheepwash Way, East Leake		Drawn: J.A.B.	Date: Feb.22
Status:	Project No.:	Ch'kd: H.N.	Date: Feb.22
Drawing Title: Learning village - Proposed Parking Restrictions - Plan		Auth:	Traced:
Drawing No.: H/JAB/3920/01		Rev.: A	Scale: 1:1250 @A4

Apr 28,2022 - 3:16pm \\nccdata\Highways\One Programme\0201-22FP 2151 038 East Leake Condition 16B Design Phase\B07 TROs\Sheepwash Way E Leake PLAN REV A.dwg

©Via East Midlands Limited Registered in England no. 09092348

Nottinghamshire County Council

Erection of a Primary School for 1.5 Forms of Entry, plus 26 place Nursery with associated car parking. Associated areas of soft play, hard play, grass playing field with landscaping works. Erection of 2.4m high security fencing and gates to perimeter and sprinkler tank. Provision of bound surface and lit cycle and footpath on route of public footpath East Leake FP5.
53 Evans Road, East Leake, Nottinghamshire.
Planning Application No. 8/22/00570/CTY

This map is reproduced from Ordnance Survey material with the permission of Ordnance Survey on behalf of the Controller of Her Majesty's Stationery Office © Crown copyright.
Unauthorised reproduction infringes Crown copyright and may lead to prosecution or civil proceedings. (100019713) (2022)

Scale 1:4,000

Produced by: JW

Date: MAY 2022

N W E S

PLAN 4