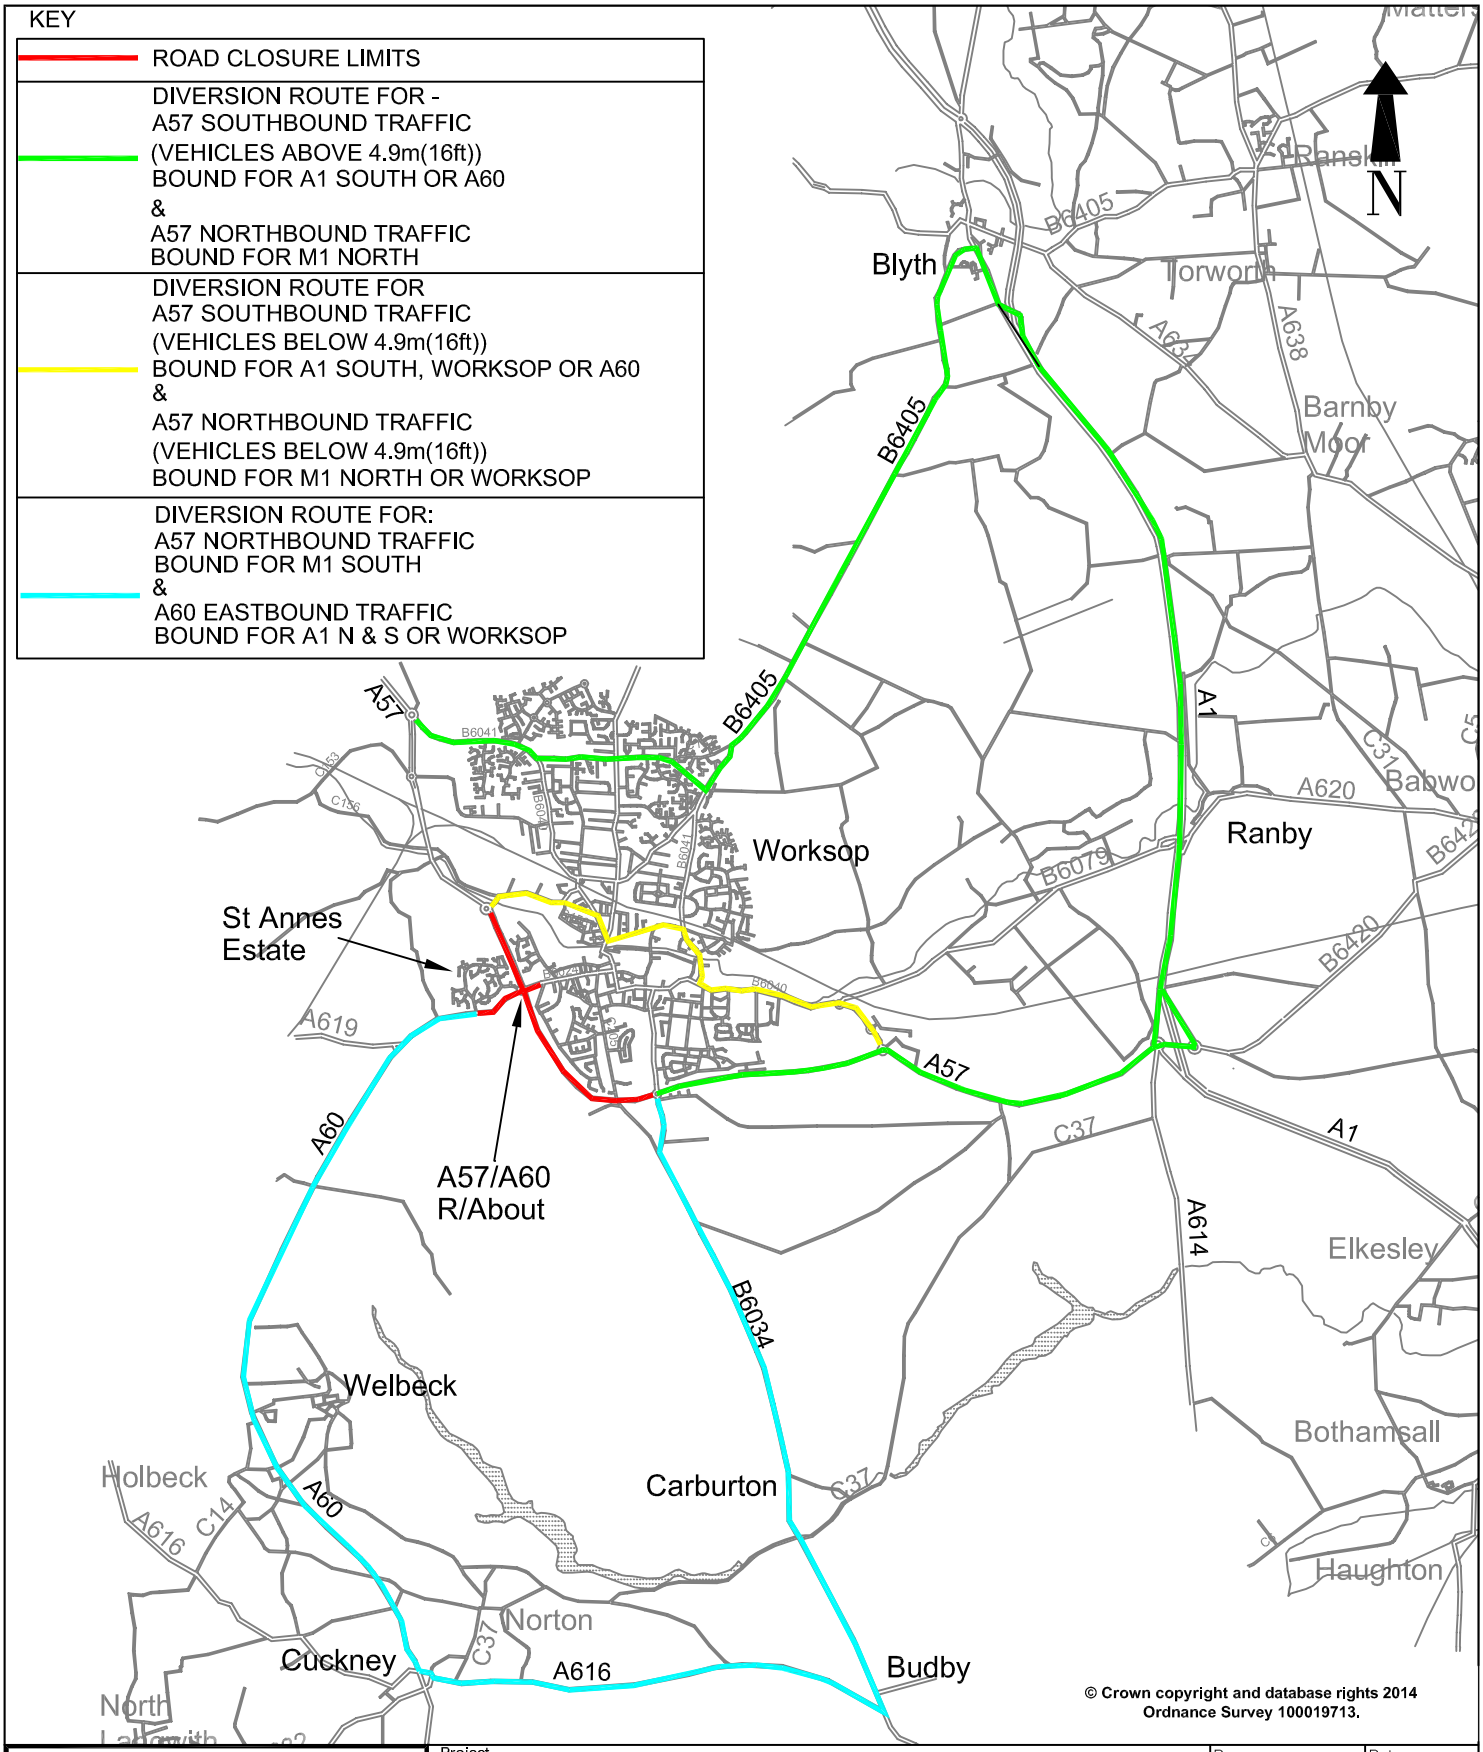

via
in partnership with
Nottinghamshire County Council

Managing Director **Doug Coutts**
Bilsthorpe Depot,
Bilsthorpe Business Park
Bilsthorpe,
Nottinghamshire. NG22 8ST
Web: www.viaem.co.uk
Tel: 01623 873873

© Via East Midlands Ltd. Registered No. 09903246

A4

Project: A57/A60 Millhouse Roundabout Improvements		Drawn: DB	Date: 10.11.16
		Ch'kd: BG	Date: 10.11.16
Property No.	Project No. P.H.MS.11516.01	Auth	Traced
Title: Overview of Road Closures and Diversion Routes For Resurfacing Phase			Scale: NTS
	Drawing No. P.H.MS.11516.01/1.4		Rev 0