


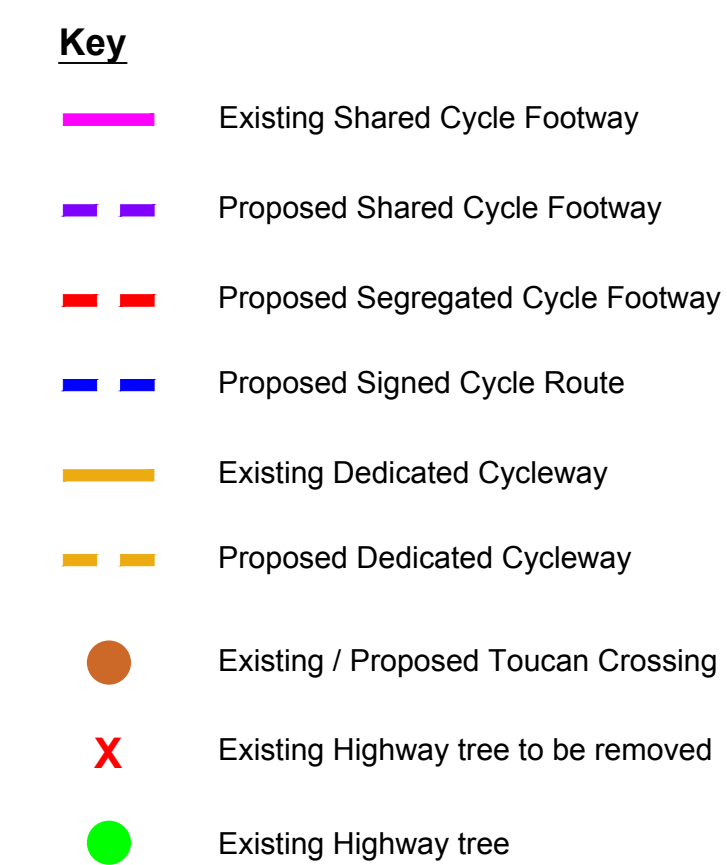

Junction between Beech Avenue and Cleveland Road already has a lot of existing signage with 20mph advising signs, giveaway cycle warning signs and traffic calming.

Rev Status	Description	Drawn	Ch'kd	Auth	Date
Project Newark Strategic Cycle Route Improvement					
Status	Project No.				
Title Carlton Road, Newark Proposed Cycle Route 4 Consultation Drawing					
Scale 1:1250 @A1		Drawn A.S.		Date Aug 17	
		Ch'kd M.E.		Date 29/8/17	
		Auth M.E.		Traced K.H.	
Drawing No.				Rev	
EMD/HW10183/14-2					

