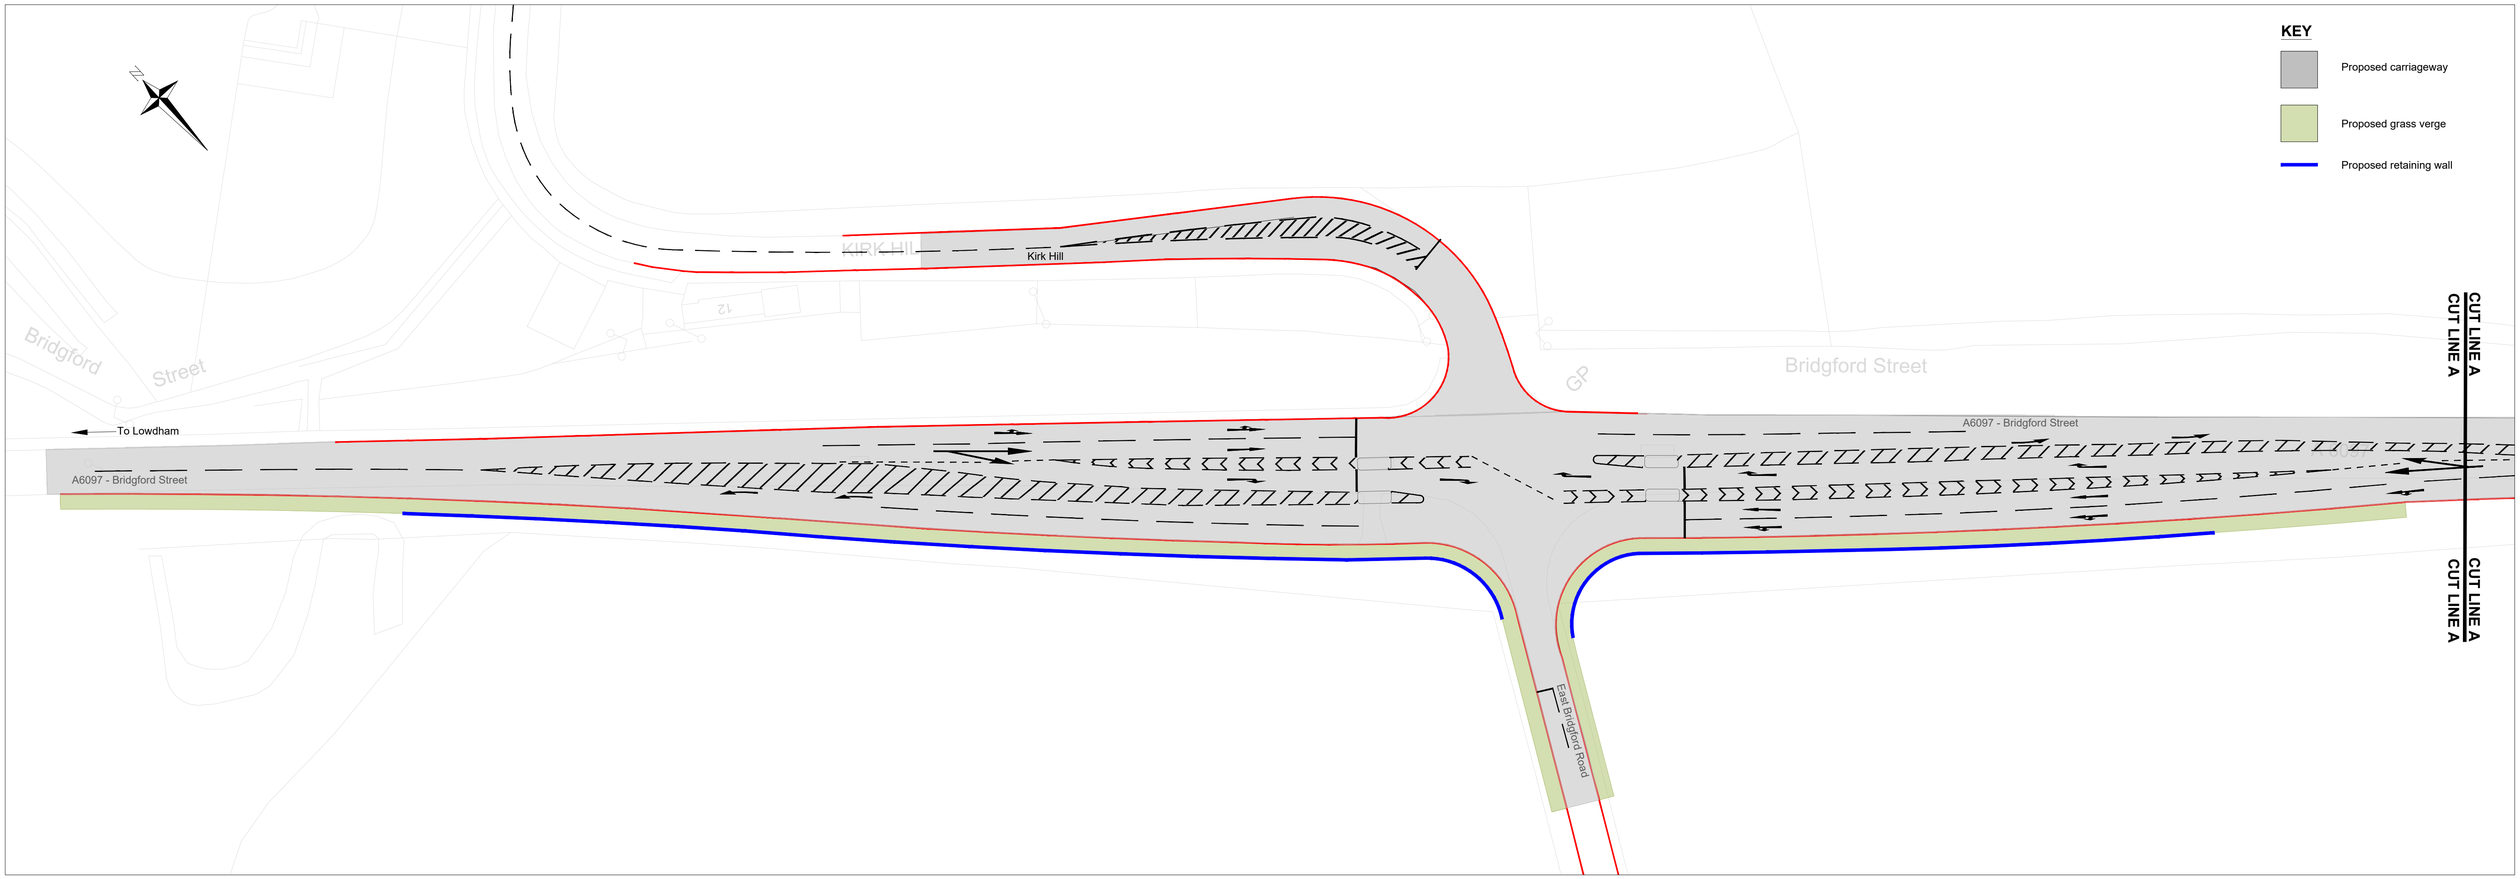
KEY
Proposed carriageway
Proposed grass verge
Proposed retaining wall
N
Kirk Hill
KIRK HILL
Bridgford Street
Bridgford Street
GP
12
To Lowdham
A6097 - Bridgford Street
A6097 - Bridgford Street
East Bridgford Road
CUT LINE A
CUT LINE A
CUT LINE A
CUT LINE A

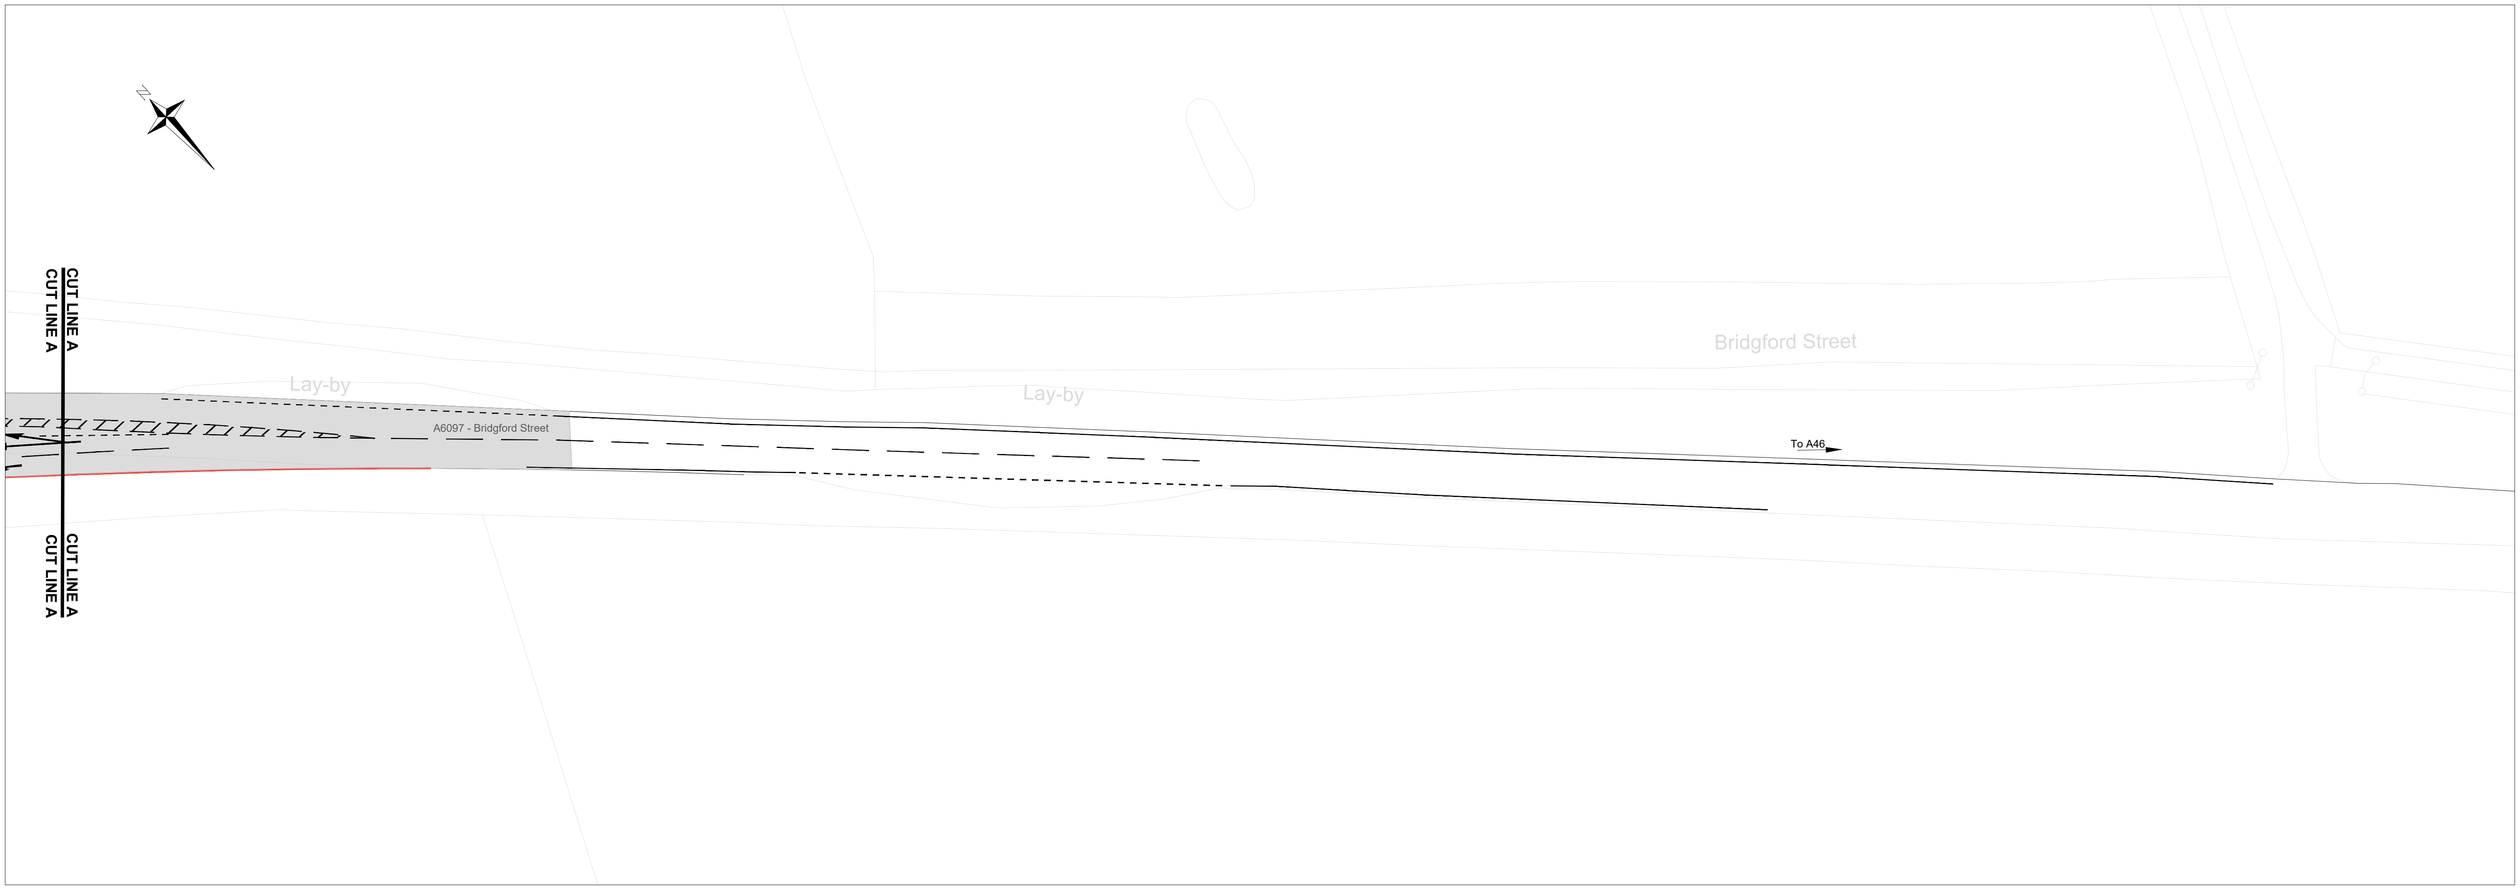
N
Bridgford Street
Lay-by
Lay-by
A6097 - Bridgford Street
To A46
CUT LINE A
CUT LINE A
CUT LINE A
CUT LINE A