PUBLIC PATH DIVERSION ORDER

TOWN AND COUNTRY PLANNING ACT 1990, SECTION 257

THE NOTTINGHAMSHIRE COUNTY COUNCIL (HUCKNALL FOOTPATH NO.25) DIVERSION ORDER 2022

This Order is made by the Nottinghamshire County Council under Section 257 of the Town & Country Planning Act 1990 because it is satisfied that it is necessary to divert the section of footpath to which this Order relates in order to enable development to be carried out in accordance with planning permission granted under Part III of the Town & Country Planning Act 1990, namely:
Extension to the main pool hall, addition of a new learner pool and associated plant equipment at Hucknall Leisure Centre to planning permission V/2021/0688.

BY THIS ORDER:

1. The section of footpath over the land shown by a bold black line on the attached map and described in Part 1 of the Schedule to this Order ("the Schedule") shall be diverted as provided below.

2. There shall be created to the reasonable satisfaction of the Nottinghamshire County Council an alternative highway for use as a replacement for the said footpath provided in Part II of the Schedule and shown by bold black dashes on the attached map.

3. The diversion of the footpath shall have effect on the date on which the Nottinghamshire County Council certify that the terms of Article 2 above have been complied with.

4. Where immediately before the date on which the section of footpath is diverted there is apparatus under, in, on, over, along or across it belonging to statutory undertakers for the purpose of carrying on their undertaking, the undertakers shall continue to have the same rights in respect of the apparatus as they then had.

5. Ashfield District Council shall pay for and carry out to the satisfaction of the Nottinghamshire County Council all necessary works to bring the footpath described in Part II of the Schedule below into public use.

THE NOTTINGHAMSHIRE COUNTY COUNCIL
(HUCKNALL FOOTPATH NO.25) DIVERSION ORDER 2022

THE COMMON SEAL of THE)
)
NOTTINGHAMSHIRE COUNTY COUNCIL)
)
was hereunto affixed)
)
this 16th Day of March 2022)
)
in the presence of: -)

SEAL REGISTER
NO: 49257

AUTHORISED SIGNATORY

SCHEDULE

PART I

Description of Site of Existing Path or Way

That section of Hucknall Footpath No.25 commencing from point A, at SK 5366 4957, and proceeding for a distance of 42 metres in an easterly direction to point B, at SK 5370 4959, and having a tarmac surface throughout.

PART II

Description of Site of Alternative Highway

That section of Hucknall Footpath No.25 commencing from point A, at SK 5366 4957, and proceeding in a southerly direction to point C, at SK 5366 4956, then continuing in an easterly direction to point D, at SK 5369 4955, before continuing in a north-easterly direction to point B, at SK 5370 4959, and having a paved surface, and a width of 2 metres throughout the whole of its 50 metres of diverted length.

Nottinghamshire County Council

Proposed Diversion Order

Parish and Path No. Affected: Hucknall Footpath No. 25

OS Sheet No. SK 54 SW

N W E S

Date 19/01/2022 Scale 1:1,250

Produced by David Squires

Proposed path

Existing path

Connecting path

© Crown Copyright and database rights 2022 Ordnance Survey 100019713

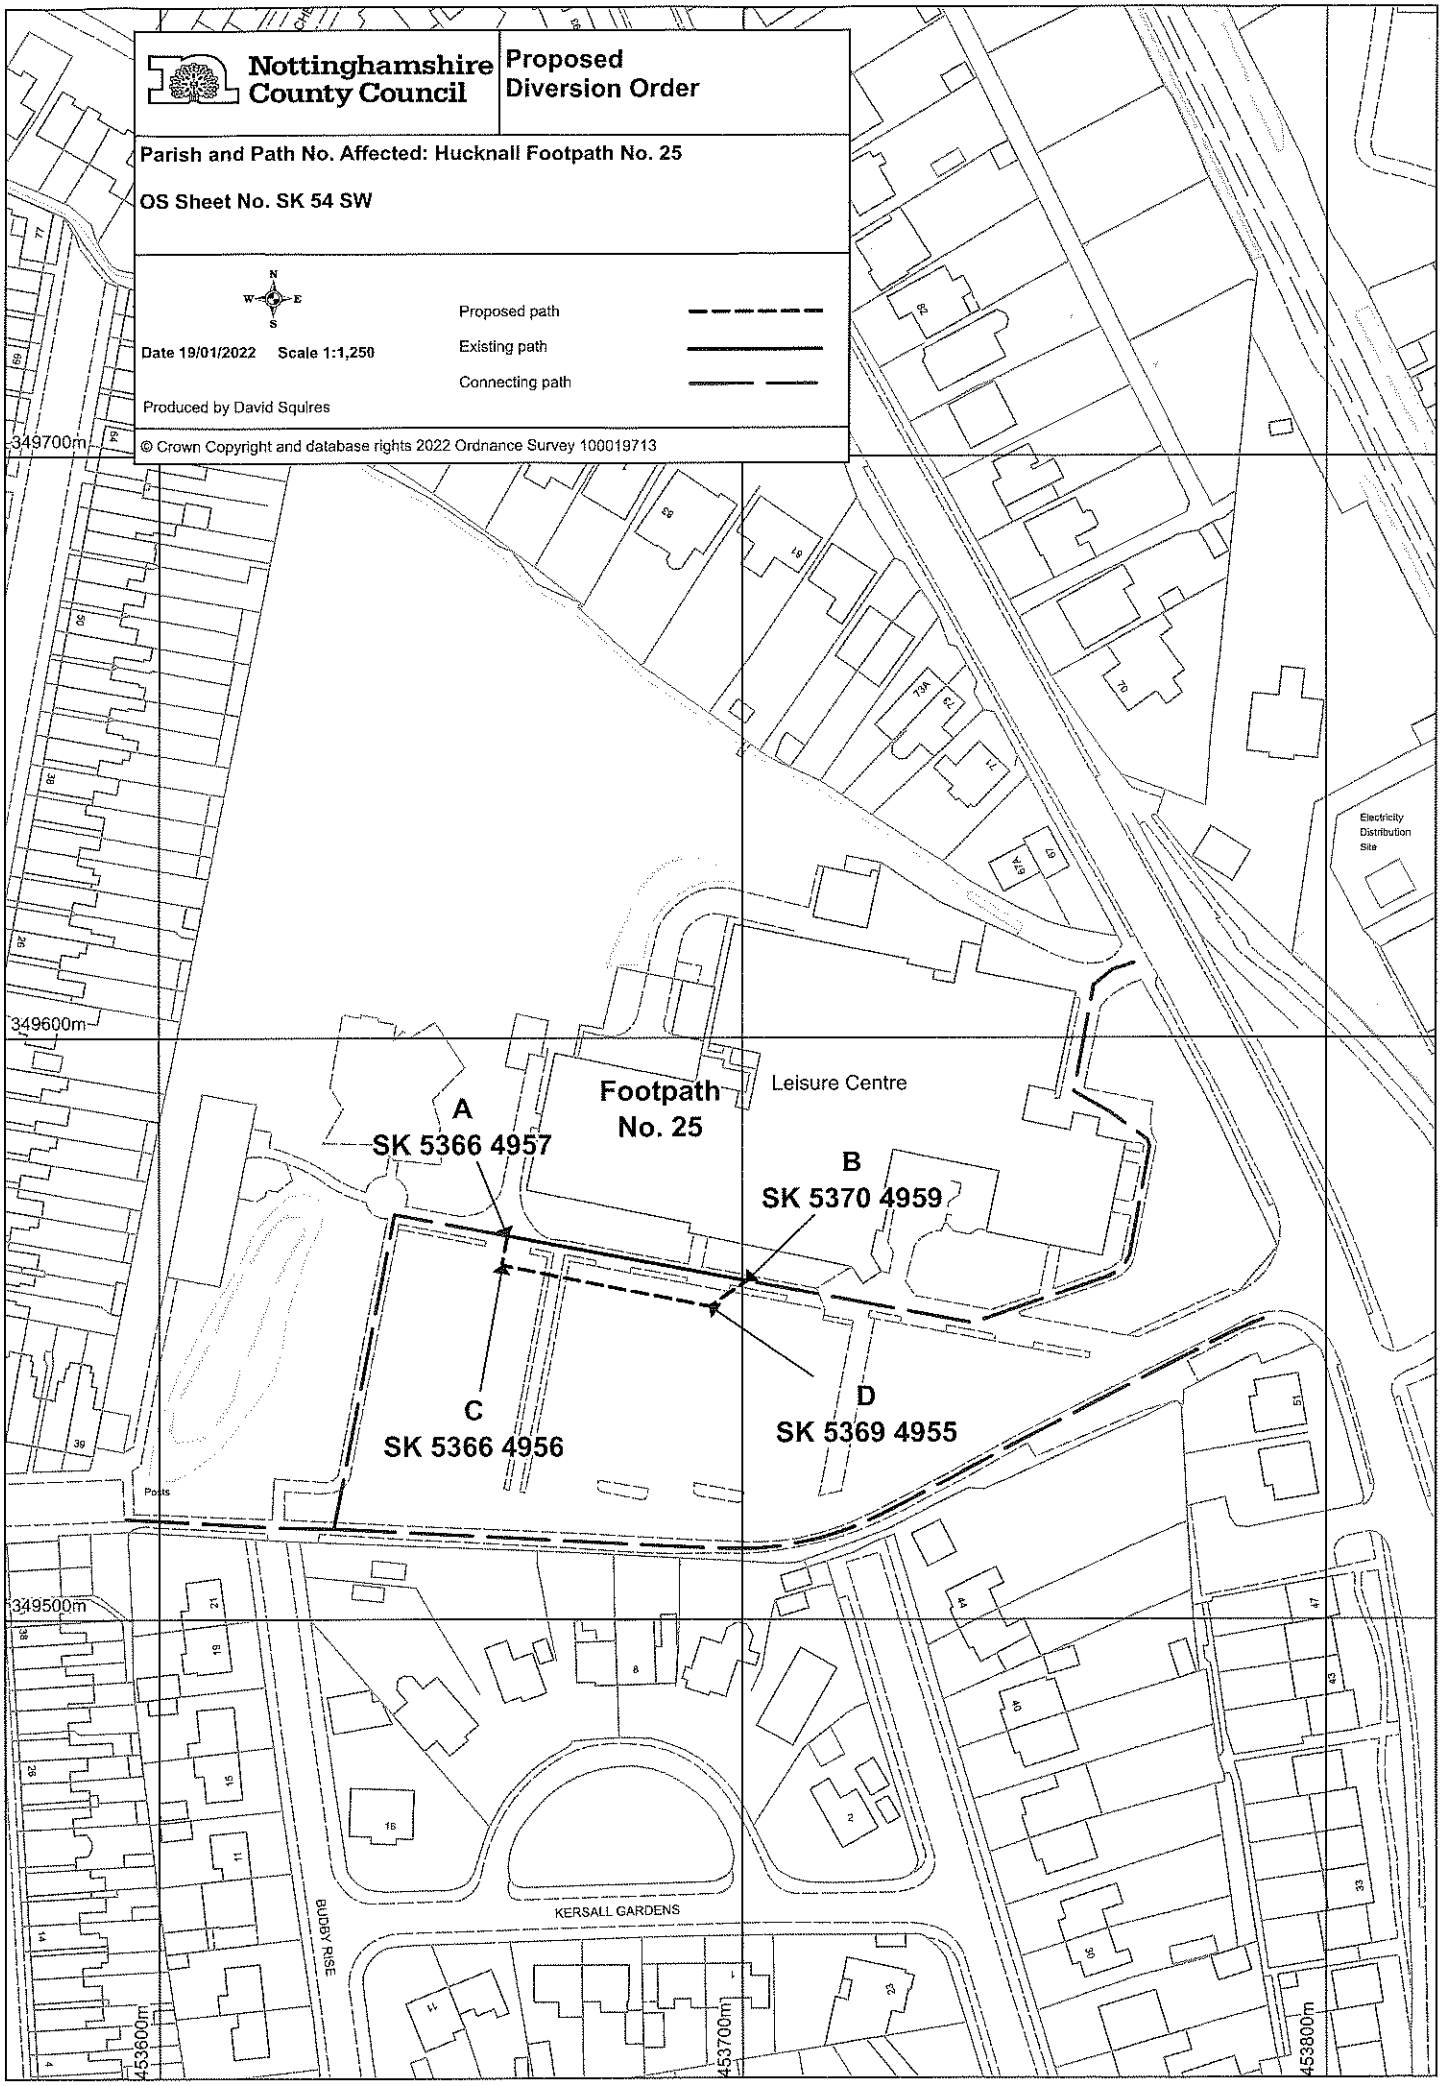

THE NOTTINGHAMSHIRE COUNTY COUNCIL
(HUCKNALL FOOTPATH NO.25) DIVERSION ORDER 2022

In accordance with Schedule 14 to the Town & Country Planning Act 1990, the Nottinghamshire County Council hereby confirm this Order this 11th day of May 2022.

IN WITNESS whereof the COMMON)
)
SEAL of THE NOTTINGHAMSHIRE)
)
COUNTY COUNCIL was hereunto)
)
affixed in the presence of: -)

SEAL REGISTER
NO: 49384

AUTHORISED SIGNATORY