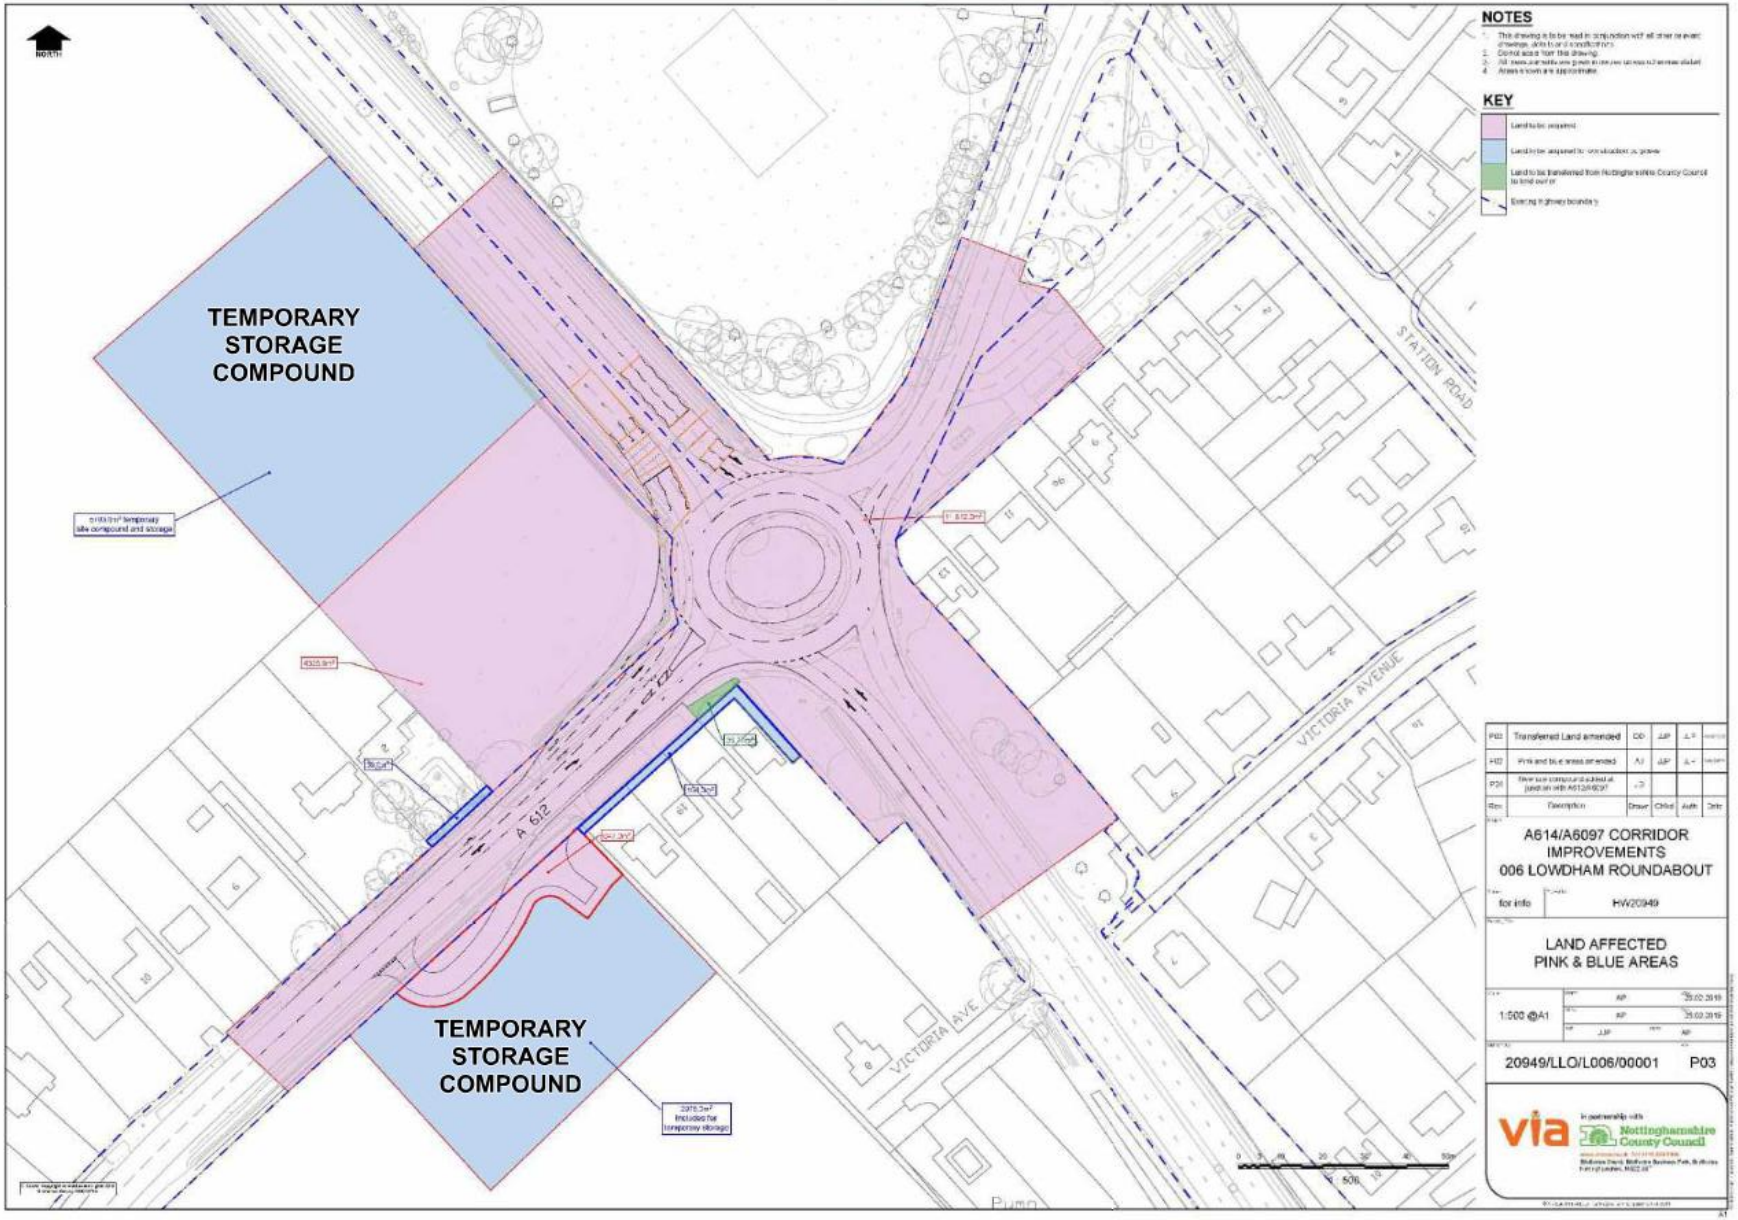

Nottinghamshire County Council

Enlargement of roundabout with associated landscaping and improvements to pedestrian crossing facilities.
Change of use of land adjacent to no.15 Nottingham Road from public highway (footpath) to residential curtilage.
Lowdham roundabout, Intersection of the A6097, A612 and Southwell Road, Lowdham, Nottinghamshire.
Planning Application No. 3/22/00586/CMA

This map is reproduced from Ordnance Survey material with the permission of Ordnance Survey on behalf of the Controller of Her Majesty's Stationery Office © Crown copyright.
Unauthorised reproduction infringes Crown copyright and may lead to prosecution or civil proceedings. (1000019713) (2022)

Not to scale
illustration only

Produced by: JW

Date: SEPT 2022

N W E S

PLAN 5